FAU RTE.	SECTION	COUNTY	TOTAL SHEETS	SHEET NO.
#	08-00047-00-SW	MADISON	19	8
STA. ---		TO STA. ---		
FED. ROAD DIST. NO.	ILLINOIS	FED. AID PROJECT		

CONTRACT NO. 97398

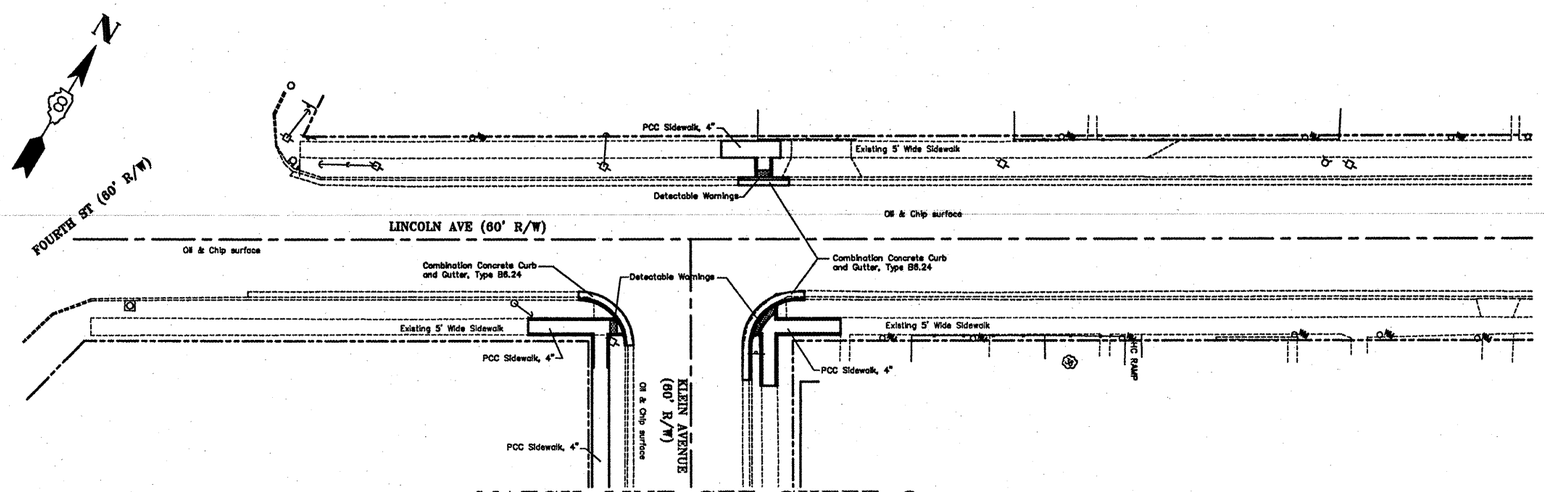

MATCH LINE SEE SHEET 9

NOTE 1. UNDERGROUND FACILITIES, STRUCTURES, AND UTILITIES HAVE BEEN PLOTTED FROM AVAILABLE SURVEYS AND RECORDS; THEREFORE, THESE LOCATIONS MUST BE CONSIDERED APPROXIMATE ONLY. THERE MAY BE OTHERS, THE EXISTENCE OF WHICH IS PRESENTLY NOT KNOWN. VERIFICATION OF THE LOCATION OF UNDERGROUND UTILITIES SHOWN OR NOT SHOWN IS THE RESPONSIBILITY OF THE CONTRACTOR.

NOTE 2. ALL RIGHT-OF-WAY AND PROPERTY LINES SHOWN ARE FROM PLATTED INFORMATION AND NOT THE RESULT OF A FIELD SURVEY.

NOTE 3. ALL ADA RAMPS TO BE TYPE "A" RAMPS AND CONSTRUCTED ACCORDING TO HIGHWAY STANDARD 424001.

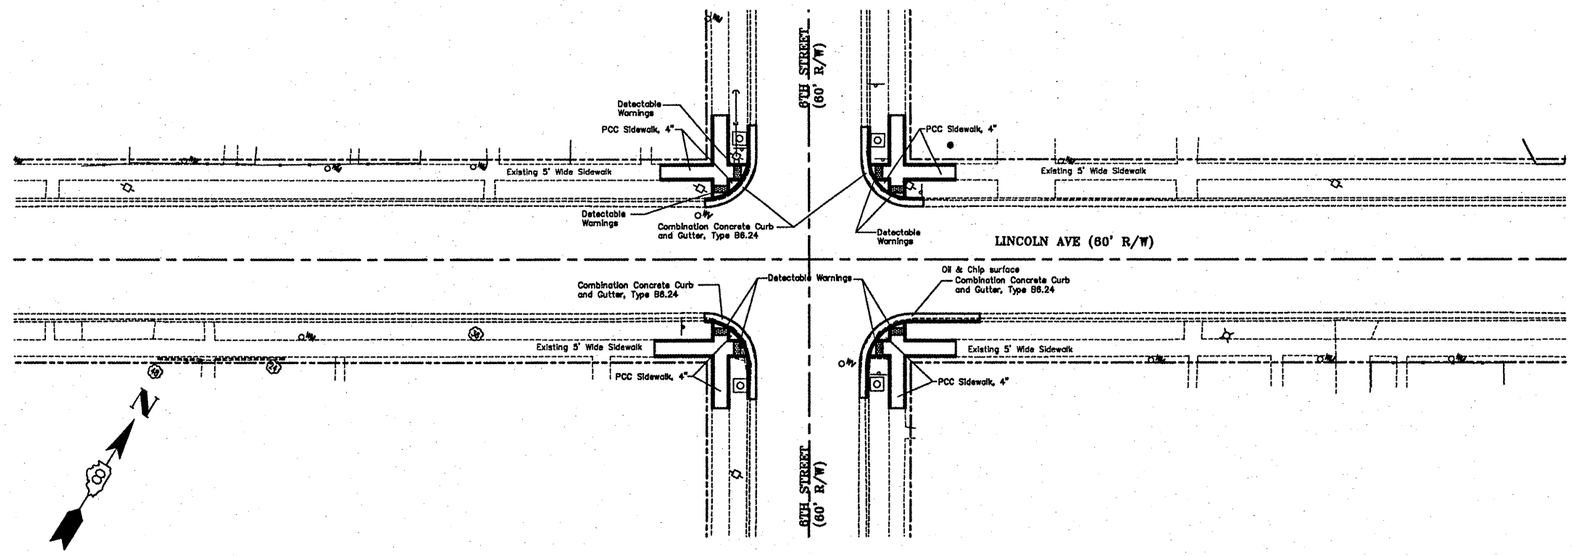

MATCH LINE SEE SHEET 9

NOTE 1. UNDERGROUND FACILITIES, STRUCTURES, AND UTILITIES HAVE BEEN PLOTTED FROM AVAILABLE SURVEYS AND RECORDS; THEREFORE, THESE LOCATIONS MUST BE CONSIDERED APPROXIMATE ONLY. THERE MAY BE OTHERS, THE EXISTENCE OF WHICH IS PRESENTLY NOT KNOWN. VERIFICATION OF THE LOCATION OF UNDERGROUND UTILITIES SHOWN OR NOT SHOWN IS THE RESPONSIBILITY OF THE CONTRACTOR.

NOTE 2. ALL RIGHT-OF-WAY AND PROPERTY LINES SHOWN ARE FROM PLATTED INFORMATION AND NOT THE RESULT OF A FIELD SURVEY.

NOTE 3. ALL ADA RAMPS TO BE TYPE "A" RAMPS AND CONSTRUCTED ACCORDING TO HIGHWAY STANDARD 424001.

FINAL SURVEY		BY	DATE
NOTE BOOK	SURVEYED		
	PLOTTED		
	TEMPLATE		
NO.	AREAS		
	AREAS CHECKED		

ORIGINAL SURVEY		BY	DATE
NOTE BOOK	SURVEYED		
	PLOTTED		
	TEMPLATE		
NO.	AREAS		
	AREAS CHECKED		

Juneau Associates, Inc. P.C.
CONSULTING ENGINEERS AND LAND SURVEYORS
2100 State Street, Granite City, Illinois 62040, Phone: (618)877-1400, Fax: (618)452-5541
100 North Research Drive, Edwardsville, Illinois 62025-3649, Phone: (618)656-0600, Fax: (618)656-0641
13616 Barrett Office Drive, St. Louis, Missouri 63021, Phone: (314)909-0099, Fax: (314)909-1331
Registered Professional Service Corporation License No. 184-003388

PLAN

SRTS PROGRAM
VENICE, ILLINOIS
SECTION 08-000047-00-SW

REVISIONS				SCALE: 1 inch = 20 feet		
NO.	DATE	BY	REMARKS	DSN.BY: SOO/CAS	DATE: 2/27/2009	SHEET
				DWN.BY: CAS	DATE: 2/27/2009	8
				CHK'D: SOO	DATE: 2/27/2009	
DWG. NO.				JOB NO. 080903	DWG. PLAN	OF 19