FAU RTE.	SECTION	COUNTY	TOTAL SHEETS	SHEET NO.
9	08-00047-00-SW	MADISON	19	16
STA. ---		TO STA. ---		
FED. ROAD DIST. NO.	ILLINOIS	FED. AID PROJECT		

CONTRACT NO. 97398

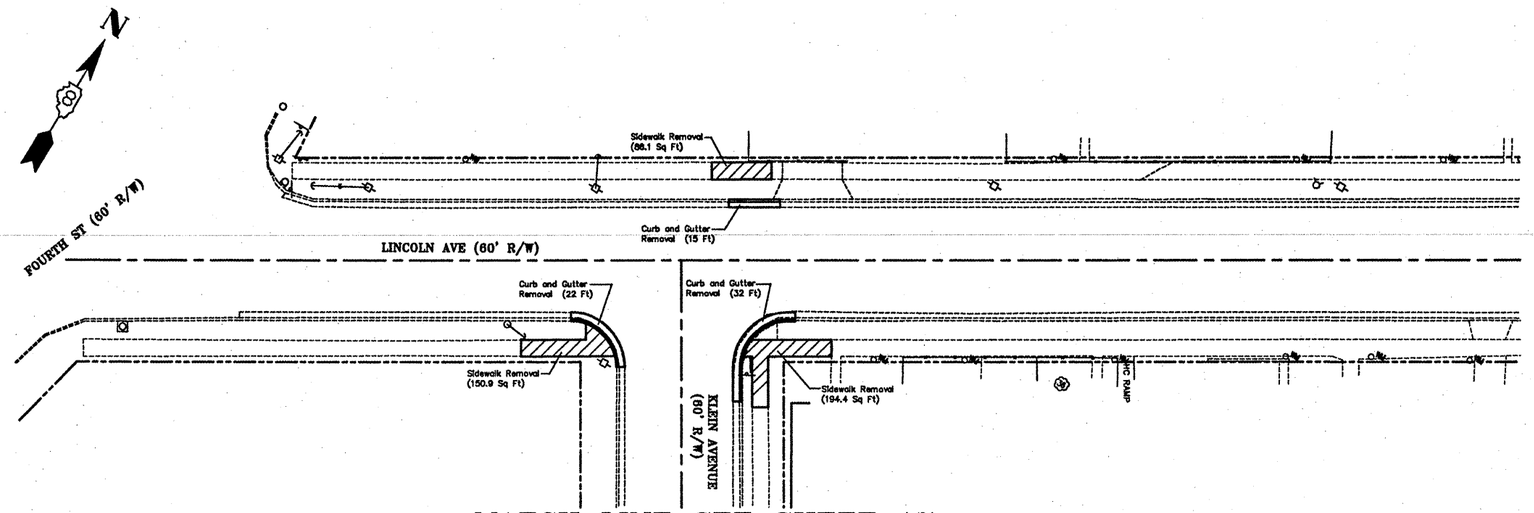

MATCH LINE SEE SHEET 17

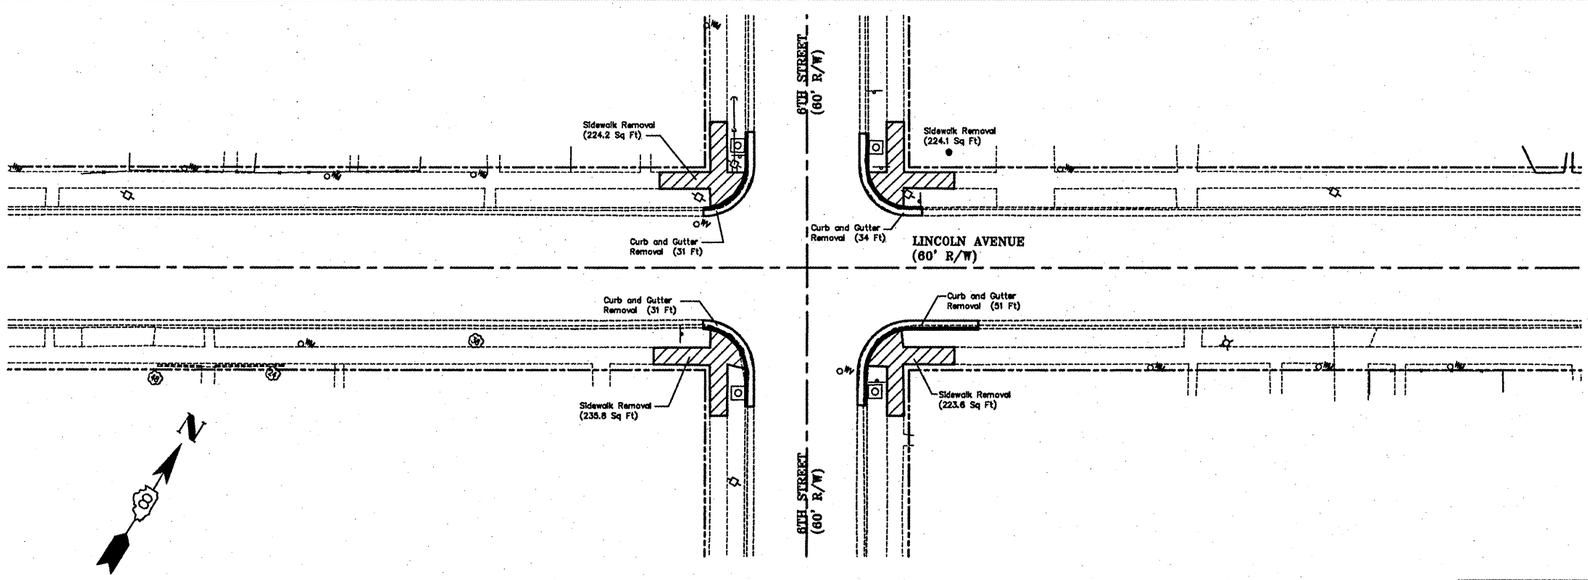

MATCH LINE SEE SHEET 17

NOTE 1. UNDERGROUND FACILITIES, STRUCTURES, AND UTILITIES HAVE BEEN PLOTTED FROM AVAILABLE SURVEYS AND RECORDS; THEREFORE, THESE LOCATIONS MUST BE CONSIDERED APPROXIMATE ONLY. THERE MAY BE OTHERS, THE EXISTENCE OF WHICH IS PRESENTLY NOT KNOWN. VERIFICATION OF THE LOCATION OF UNDERGROUND UTILITIES SHOWN OR NOT SHOWN IS THE RESPONSIBILITY OF THE CONTRACTOR.

NOTE 2. ALL RIGHT-OF-WAY AND PROPERTY LINES SHOWN ARE FROM PLATTED INFORMATION AND NOT THE RESULT OF A FIELD SURVEY.

NOTE 3. CURB AND SIDEWALK REMOVAL SHALL BE DONE TO THE JOINT NEAREST TO THE LIMIT INDICATED ON THE PLANS.

NOTE 4. CURB AND SIDEWALK REMOVAL SHALL BE DONE ACCORDING TO SECTION 440 OF THE STANDARD SPECIFICATIONS.

NOTE 5. ALL SAW CUTS SHALL BE INCLUDED IN THE IN THE COSTS FOR THE REMOVAL ITEM. NO ADDITIONAL COMPENSATION WILL BE ALLOWED.

FINAL SURVEY	BY	DATE
SURVEYED		
PLOTTED		
TEMPLATE		
AREAS		
AREAS CHECKED		
NOTE BOOK		
NO.		

ORIGINAL SURVEY	BY	DATE
SURVEYED		
PLOTTED		
TEMPLATE		
AREAS		
AREAS CHECKED		
NOTE BOOK		
NO.		

Juneau Associates, Inc. P.C.
CONSULTING ENGINEERS AND LAND SURVEYORS
2100 State Street, Granite City, Illinois 62040, Phone: (618)877-1400, Fax: (618)452-3541
100 North Research Drive, Edwardsville, Illinois 62025-3646, Phone: (618)656-0600, Fax: (618)656-3541
13810 Barrett Office Drive, St. Louis, Missouri 63021, Phone: (314)656-0060, Fax: (314)909-1331
Registered Professional Service Corporation License No. 184-003388

REMOVAL PLAN

SRTS PROGRAM
VENICE, ILLINOIS
SECTION 08-000047-00-SW

REVISIONS			
NO.	DATE	BY	REMARKS
DWG. NO.			

SCALE: 1 inch = 20 feet

DSN.BY: SOO/CAS	DATE: 2/25/2009	SHEET
DWN.BY: CAS	DATE: 2/25/2009	16
CHK'D: SOO	DATE: 2/25/2009	
JOB NO. 080903	DWG. PLAN	OF 19