CONTRACT NO. 64594

F.A.P RTE.	SECTION	COUNTY	TOTAL SHEETS	SHEET NO.
303	129K	WINNEBAGO	585	95
STA. 10+00		TO STA. 18+00		
FED. ROAD DIST. NO.	ILLINOIS	FED. AID PROJECT		

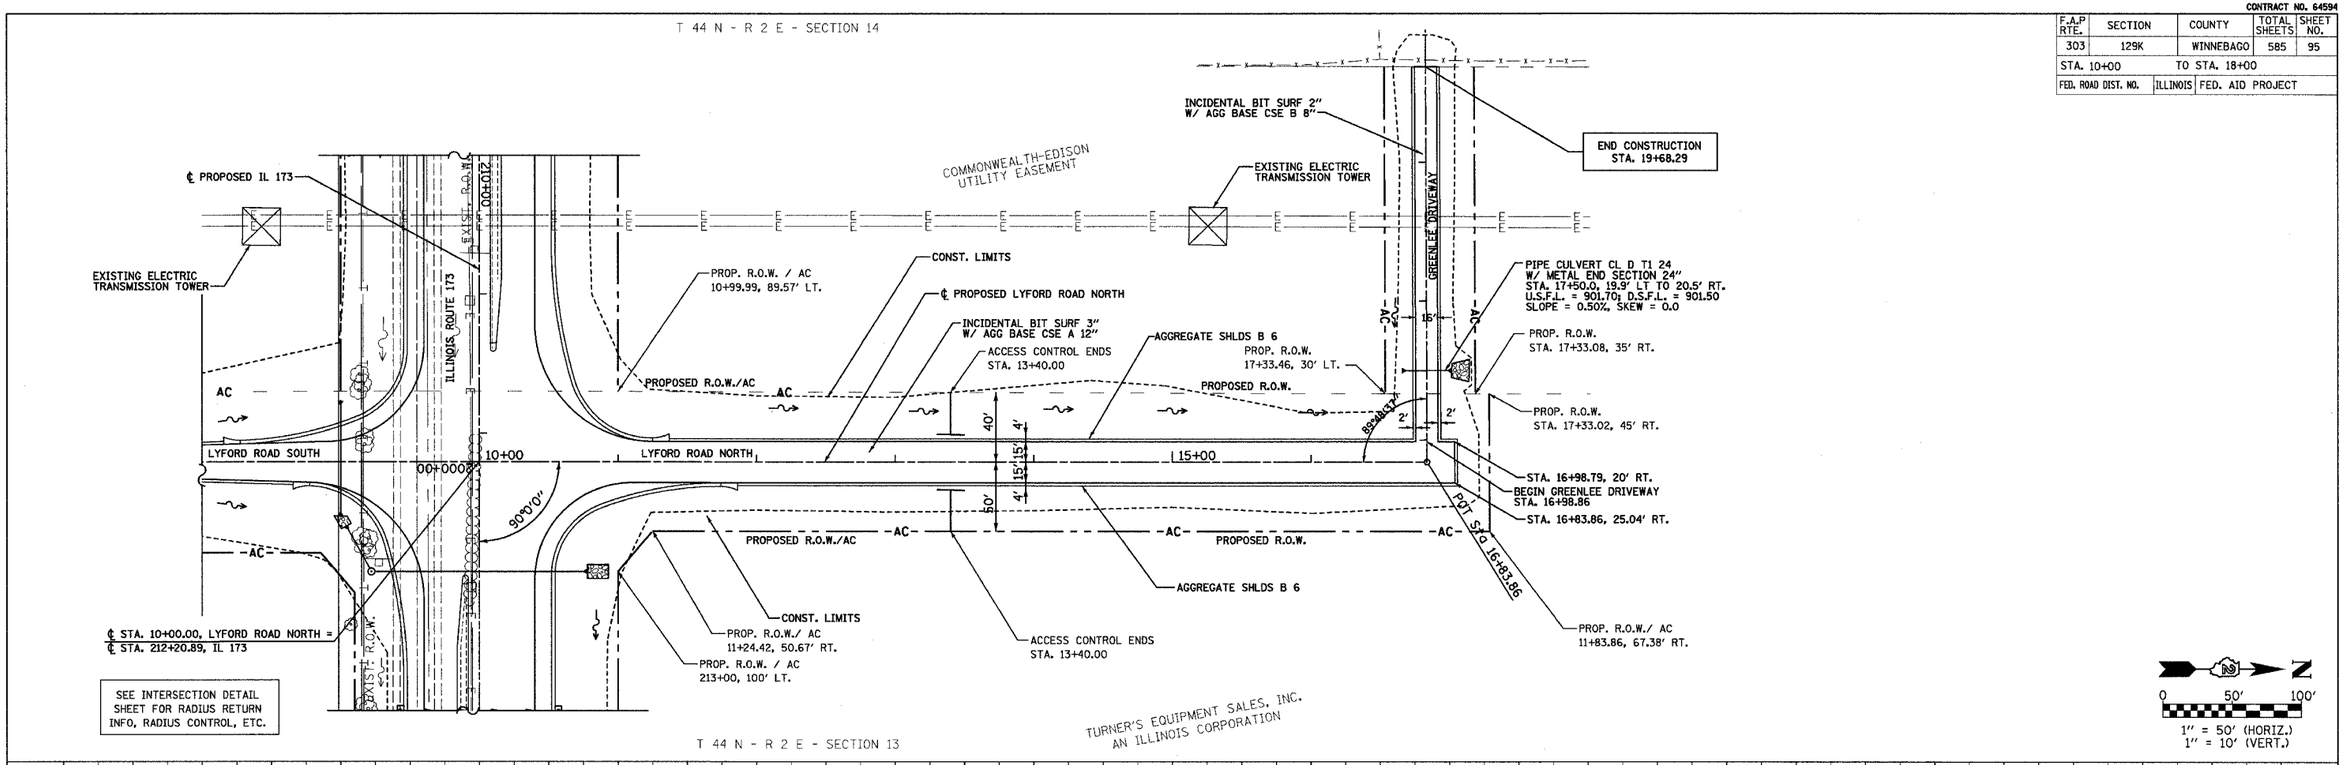

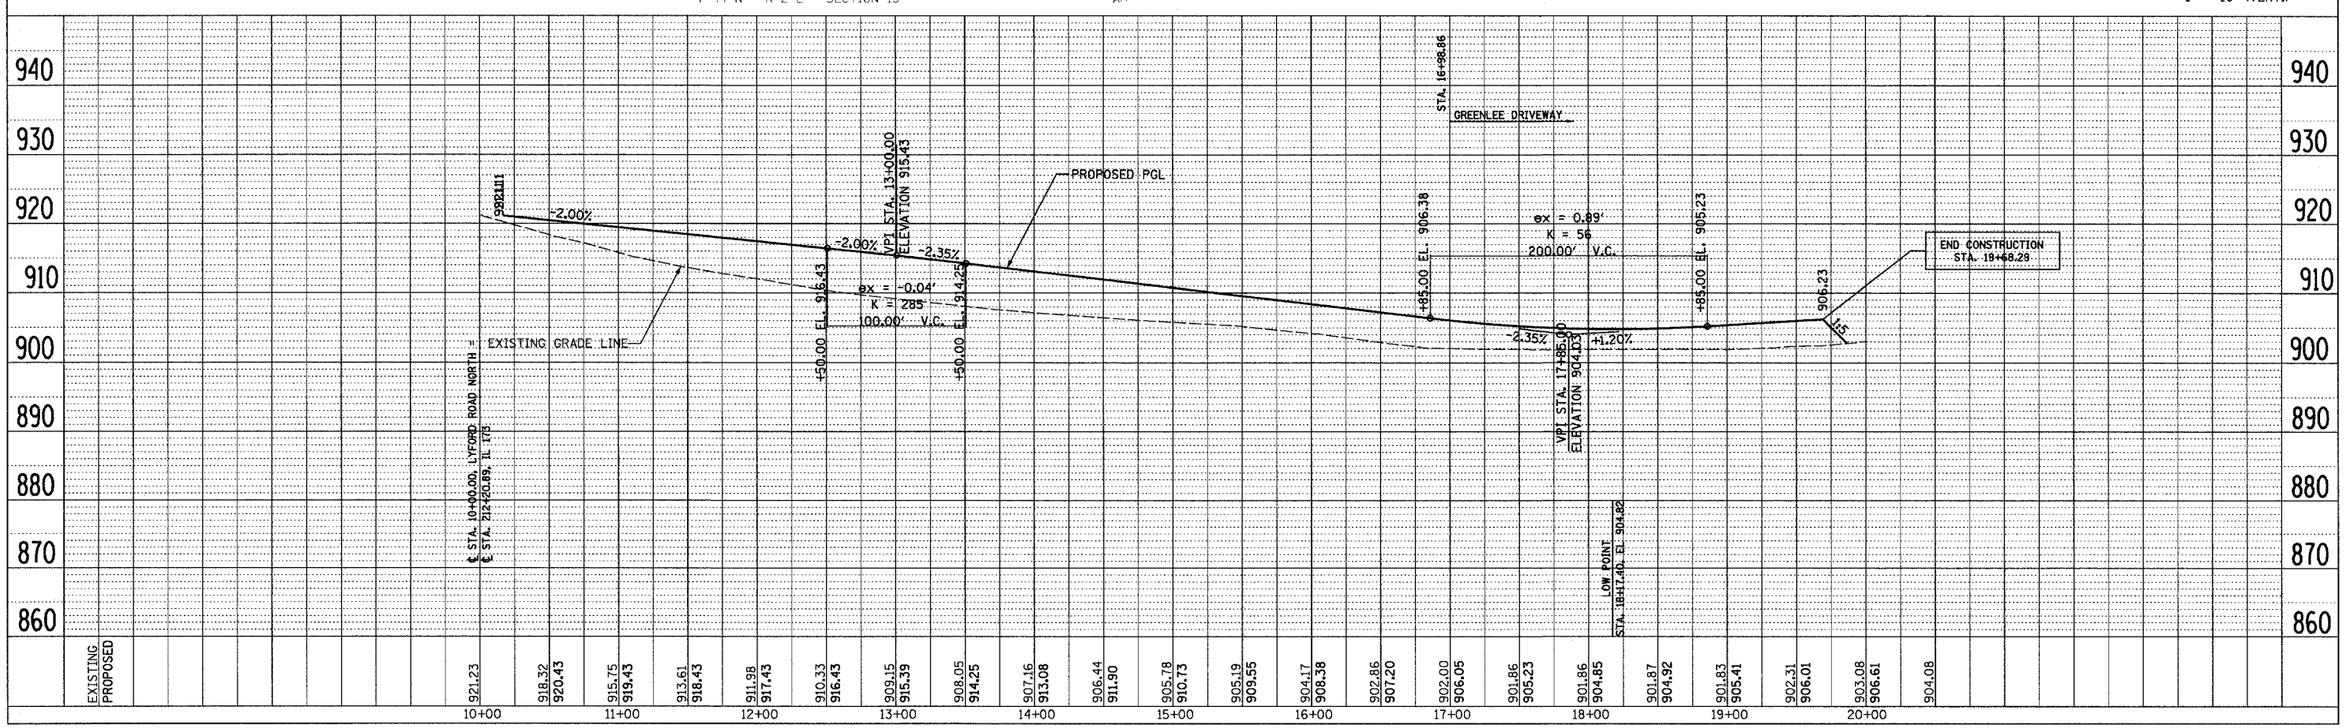

PLAN — SURVEYED / PLOTTED / DRAWN BY / ALIGNMENT CHECKED / DGN FILE NAME / CADD FILE NAME / NOTE BOOK NO. / BY / DATE

PROFILE — SURVEYED / PLOTTED / GRADES CHECKED / DRAWN BY / STRUCTURE NO/FAT'RS CH'KD / NOTE BOOK NO. / BY / DATE

McClure Engineering Associates, Inc.

PLAN & PROFILE, LYFORD ROAD NORTH, STA. 10+00 TO STA. 18+00