CONTRACT NO. 64594

F.A.P. RTE.	SECTION	COUNTY	TOTAL SHEETS	SHEET NO.
303	129K	WINNEBAGO	585	105
STA.		TO STA.		
FED. ROAD DIST. NO.	ILLINOIS	FED. AID PROJECT		

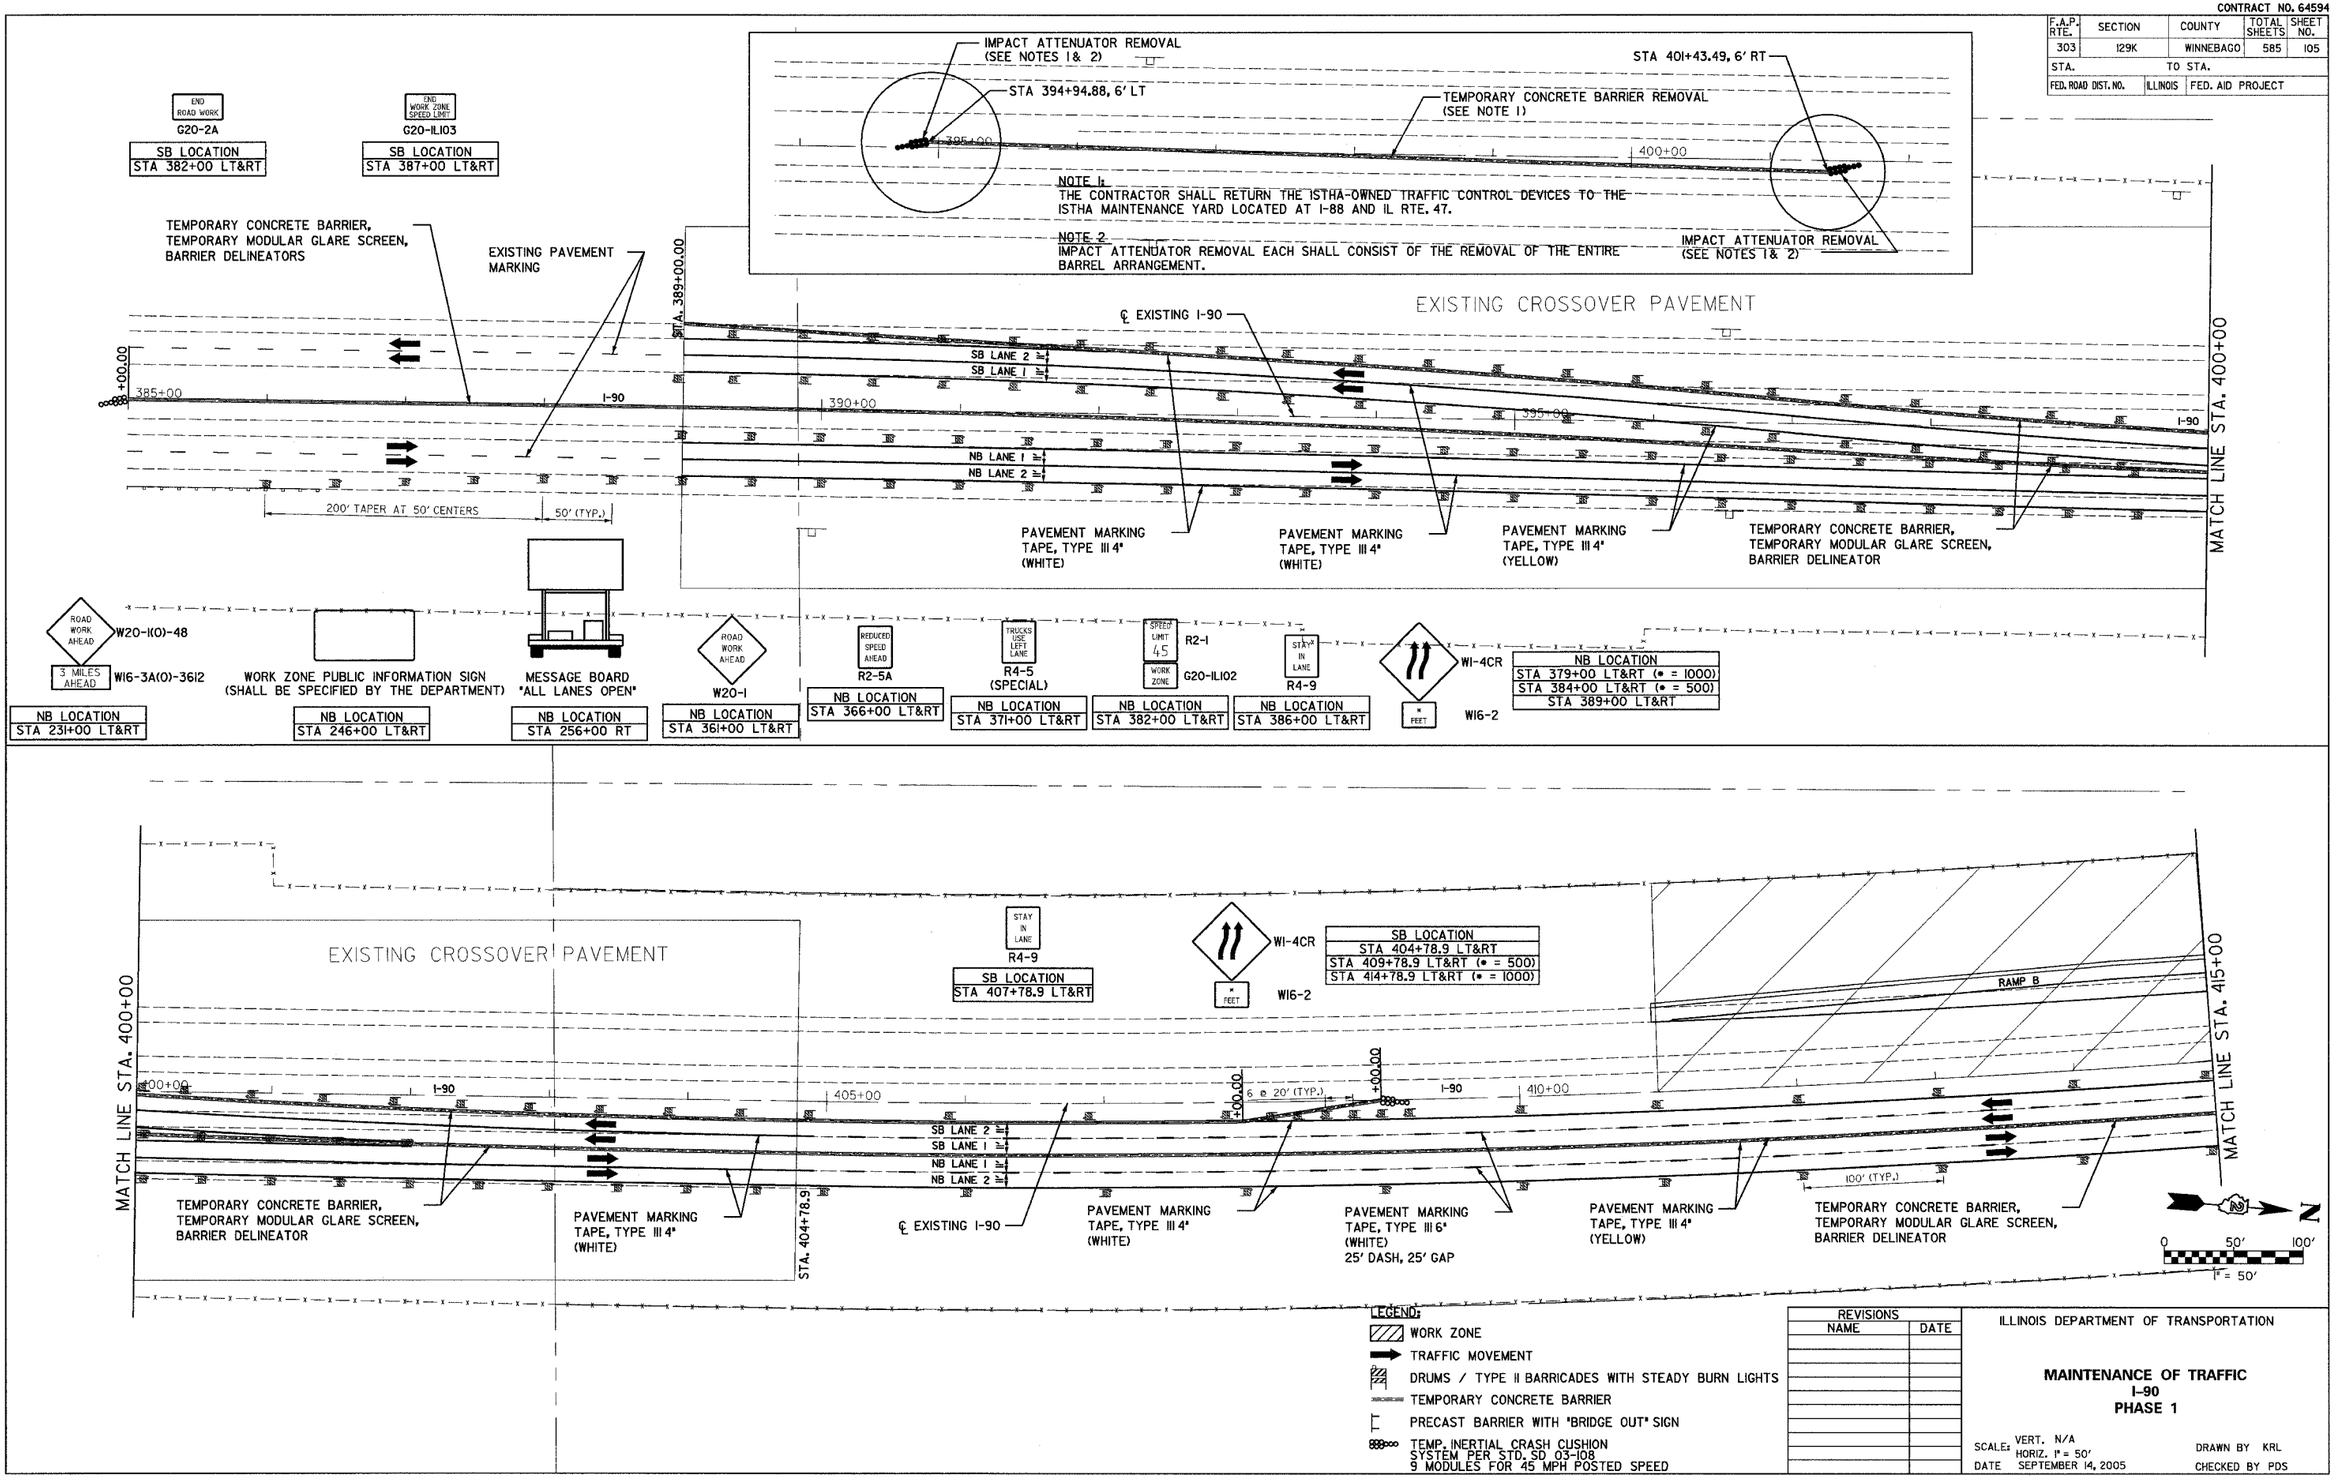

LEGEND:

- WORK ZONE
- TRAFFIC MOVEMENT
- DRUMS / TYPE II BARRICADES WITH STEADY BURN LIGHTS
- TEMPORARY CONCRETE BARRIER
- PRECAST BARRIER WITH "BRIDGE OUT" SIGN
- TEMP. INERTIAL CRASH CUSHION SYSTEM PER STD. SD 03-108 9 MODULES FOR 45 MPH POSTED SPEED

REVISIONS	
NAME	DATE

ILLINOIS DEPARTMENT OF TRANSPORTATION

MAINTENANCE OF TRAFFIC
I-90
PHASE 1

SCALE: VERT. N/A
HORIZ. 1" = 50'
DATE SEPTEMBER 14, 2005

DRAWN BY KRL
CHECKED BY PDS

McClure Engineering Associates, Inc.

MAINTENANCE OF TRAFFIC I-90 PHASE 1