CONTRACT NO. 64594

| F.A.P RTE. | SECTION | COUNTY | TOTAL SHEETS | SHEET NO. |
|---|---|---|---|---|
| 303 | 129K | WINNEBAGO | 585 | 329 |
| STA. 142+32.87 | | TO STA. 142+50 | | |
| FED. ROAD DIST. NO. | ILLINOIS | FED. AID PROJECT | | |

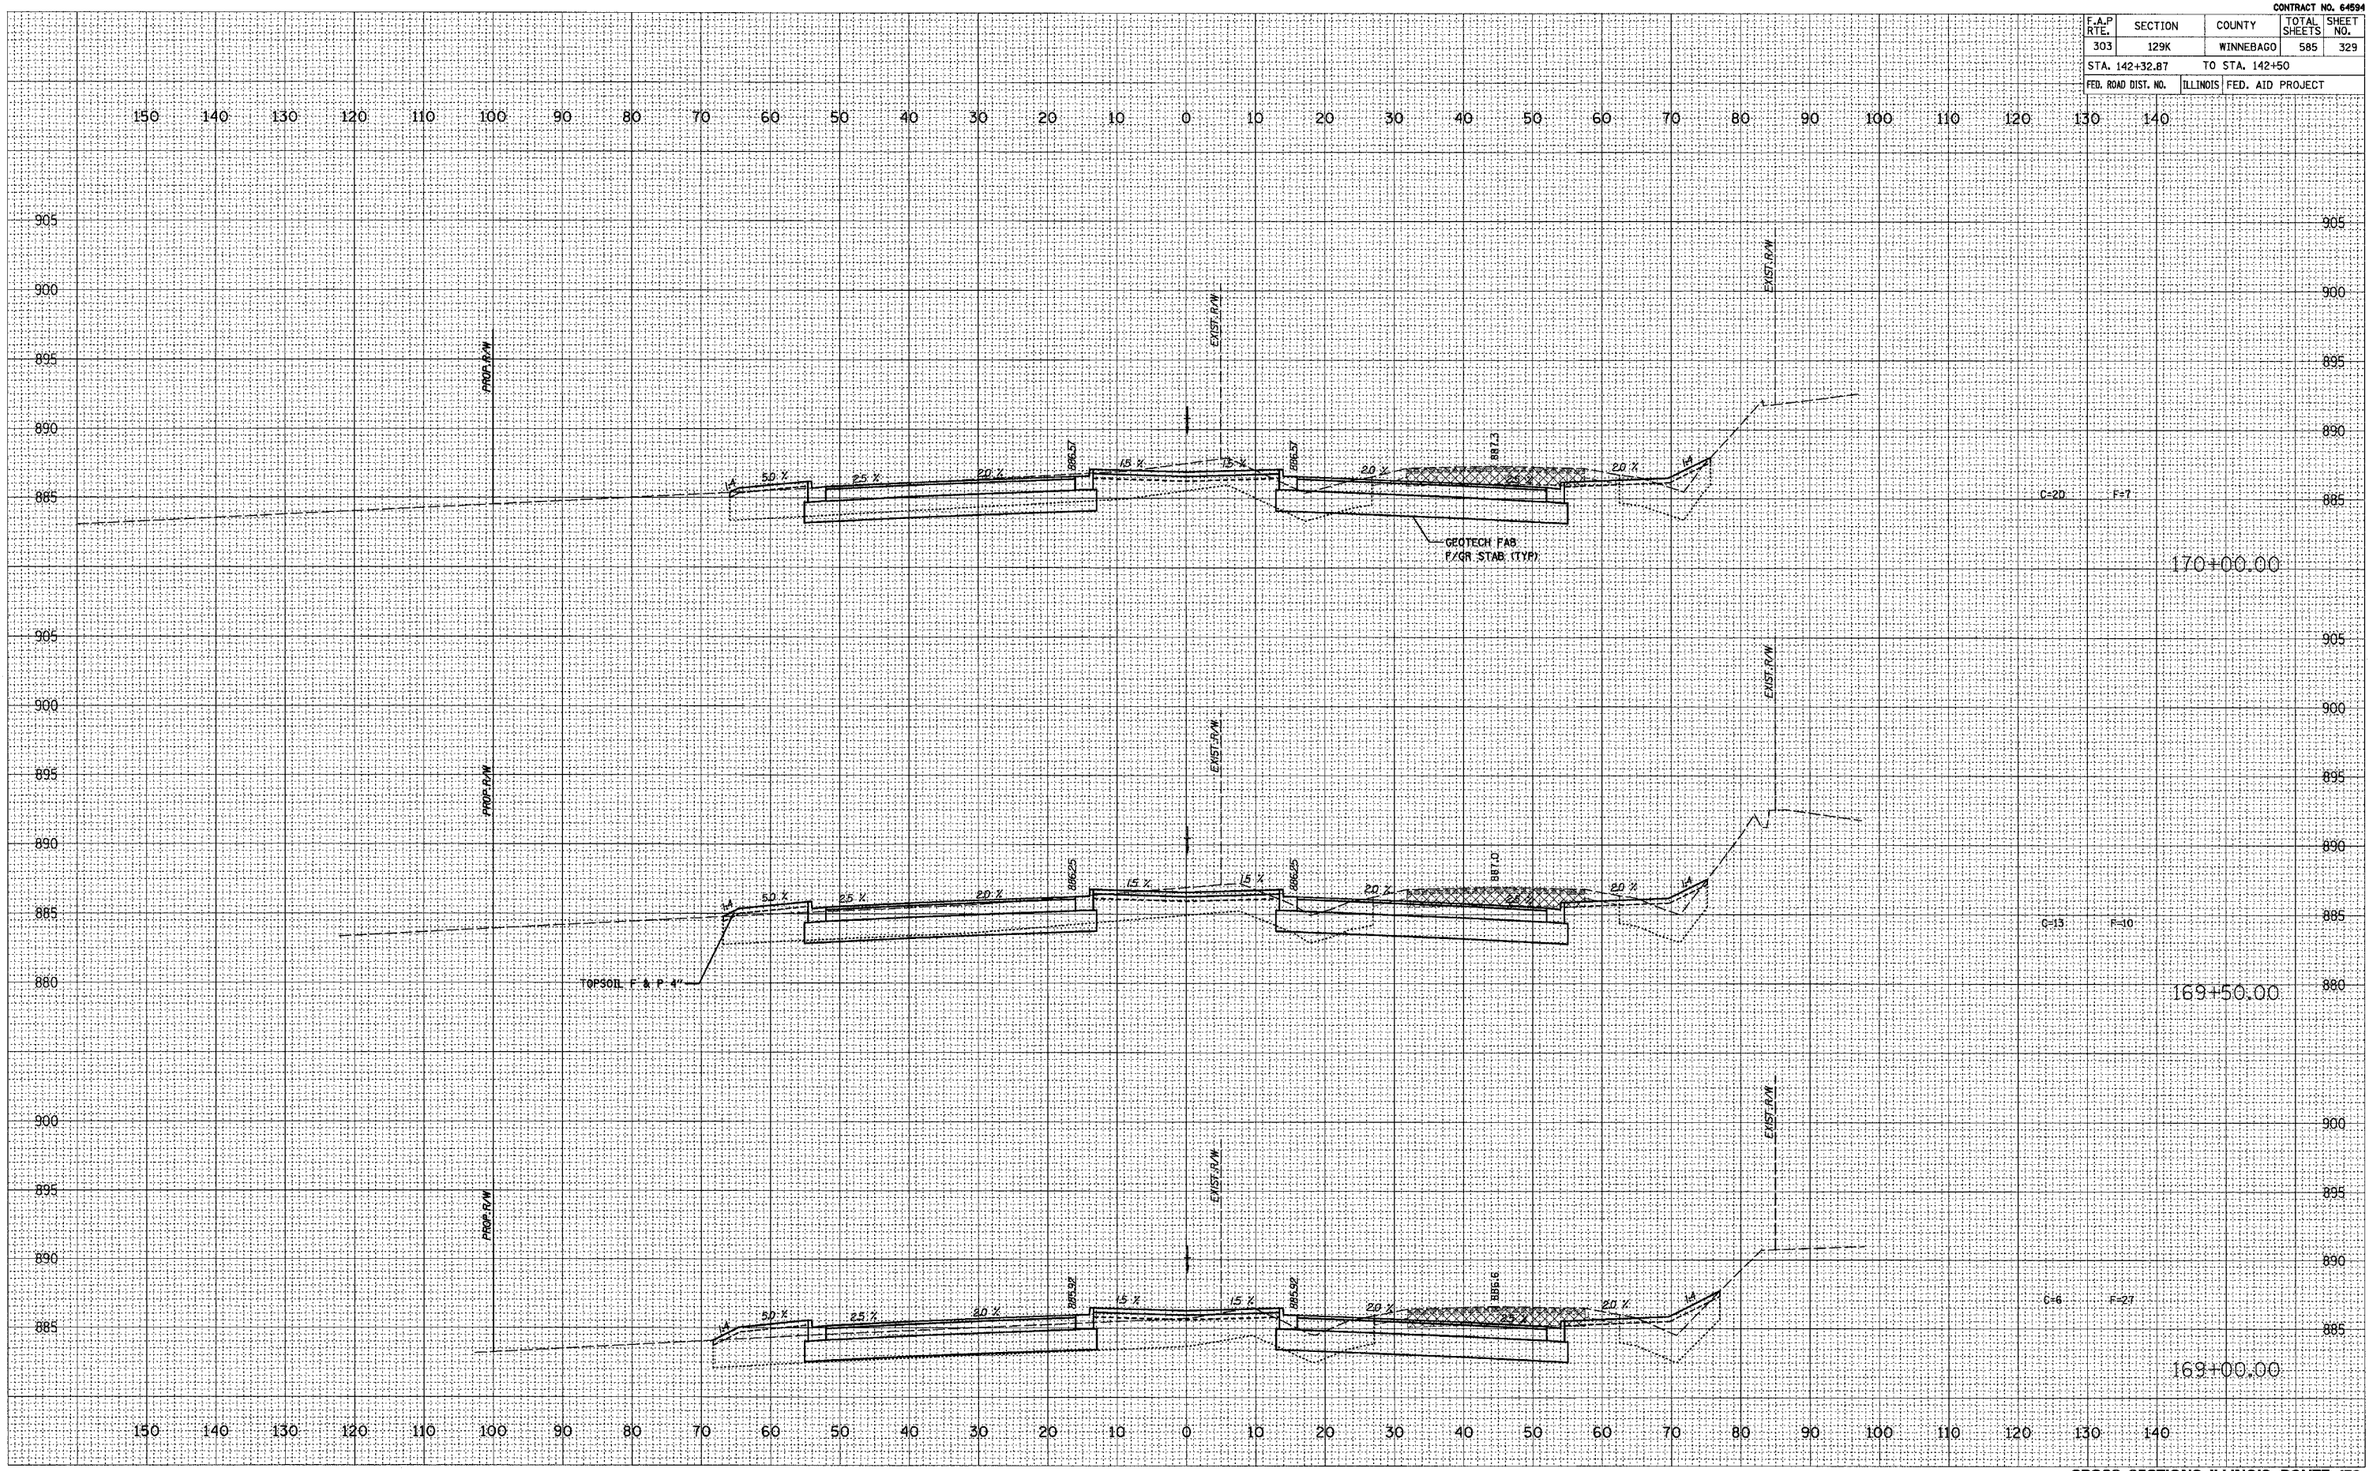


FINAL SURVEY — NOTE BOOK NO. — SURVEYED / PLOTTED / TEMPLATE / AREAS / AREAS CHECKED — DATE

ORIGINAL SURVEY — NOTE BOOK NO. — SURVEYED / PLOTTED / TEMPLATE / AREAS / AREAS CHECKED — DATE

McClure Engineering Associates, Inc.

CROSS-SECTIONS, ILLINOIS ROUTE 173,
STA. 169+00 TO STA. 170+00