CONTRACT NO. 64594

F.A.P RTE.	SECTION	COUNTY	TOTAL SHEETS	SHEET NO.
303	129K	WINNEBAGO	585	419
STA. 462+00.00	TO STA. 463+00.00			
FED. ROAD DIST. NO.	ILLINOIS	FED. AID PROJECT		

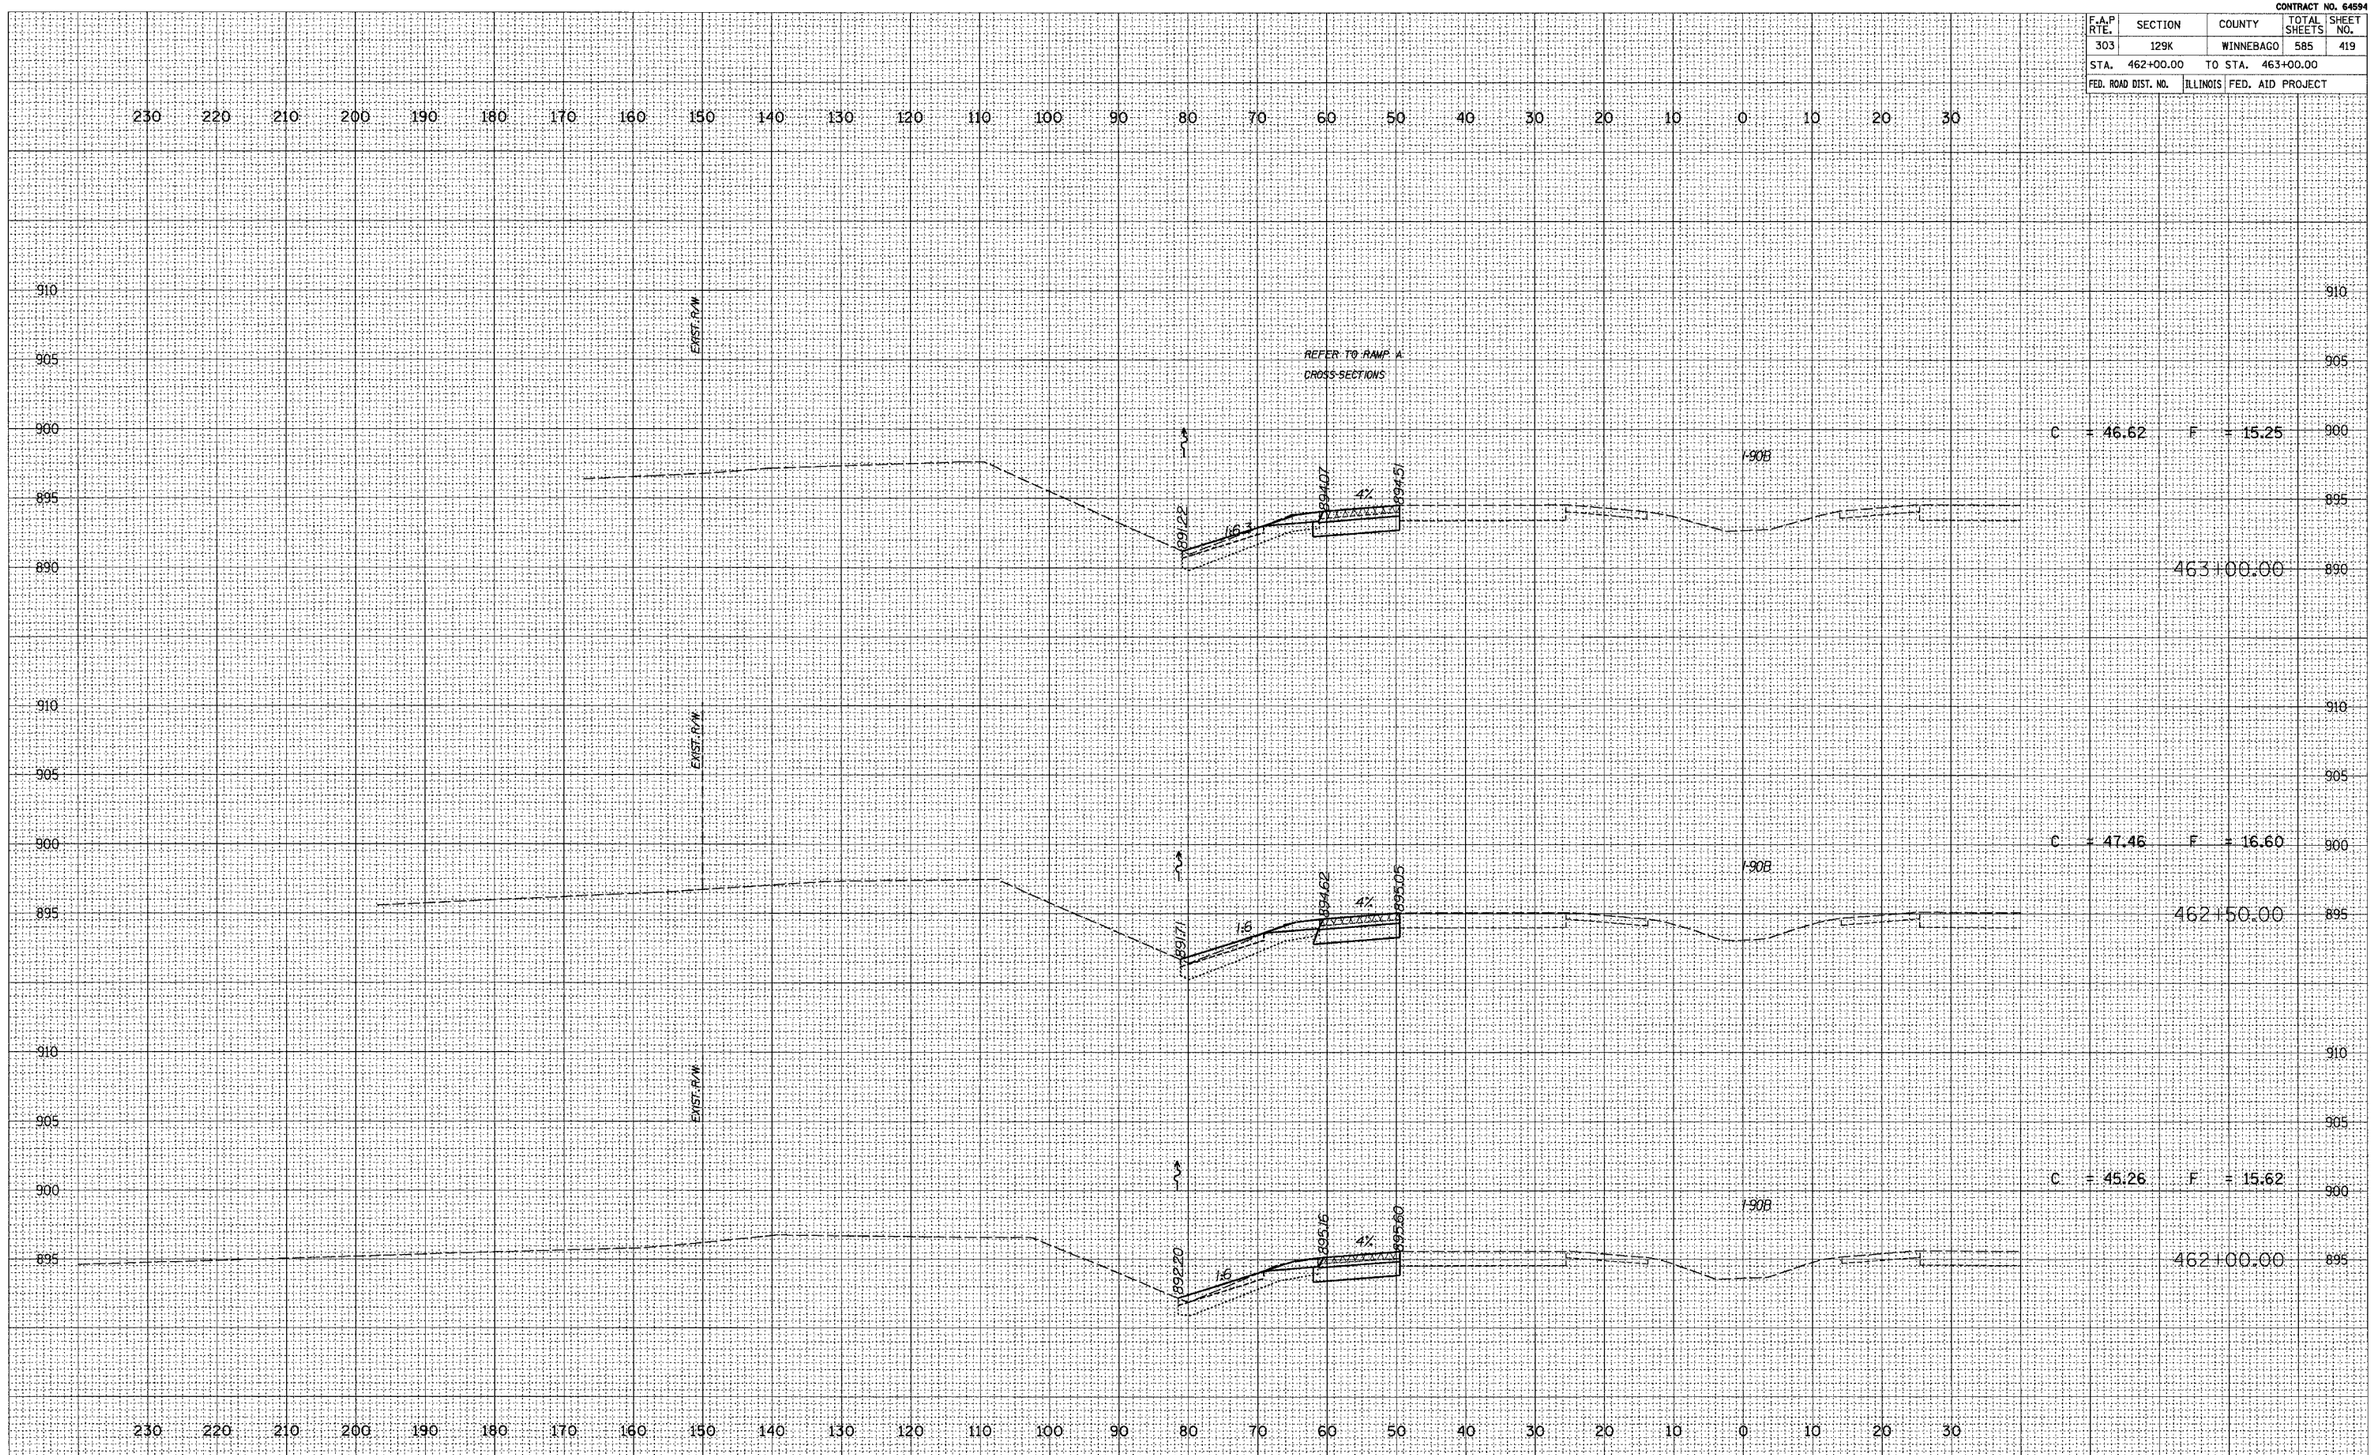

FINAL SURVEY	
NOTE BOOK	SURVEYED
	PLOTTED
	TEMPLATE
	AREAS
NO.	AREAS CHECKED

ORIGINAL SURVEY	
NOTE BOOK	SURVEYED
	PLOTTED
	TEMPLATE
	AREAS
NO.	AREAS CHECKED

McClure Engineering Associates, Inc.

CROSS-SECTIONS, INTERSTATE 90 SB,
STA. 462+00.00 TO STA. 463+00.00