CONTRACT NO. 64594

F.A.P RTE.	SECTION	COUNTY	TOTAL SHEETS	SHEET NO.
303	129K	WINNEBAGO	585	523
STA. 1305+50.00		TO STA. 1306+50.00		
FED. ROAD DIST. NO.	ILLINOIS	FED. AID PROJECT		

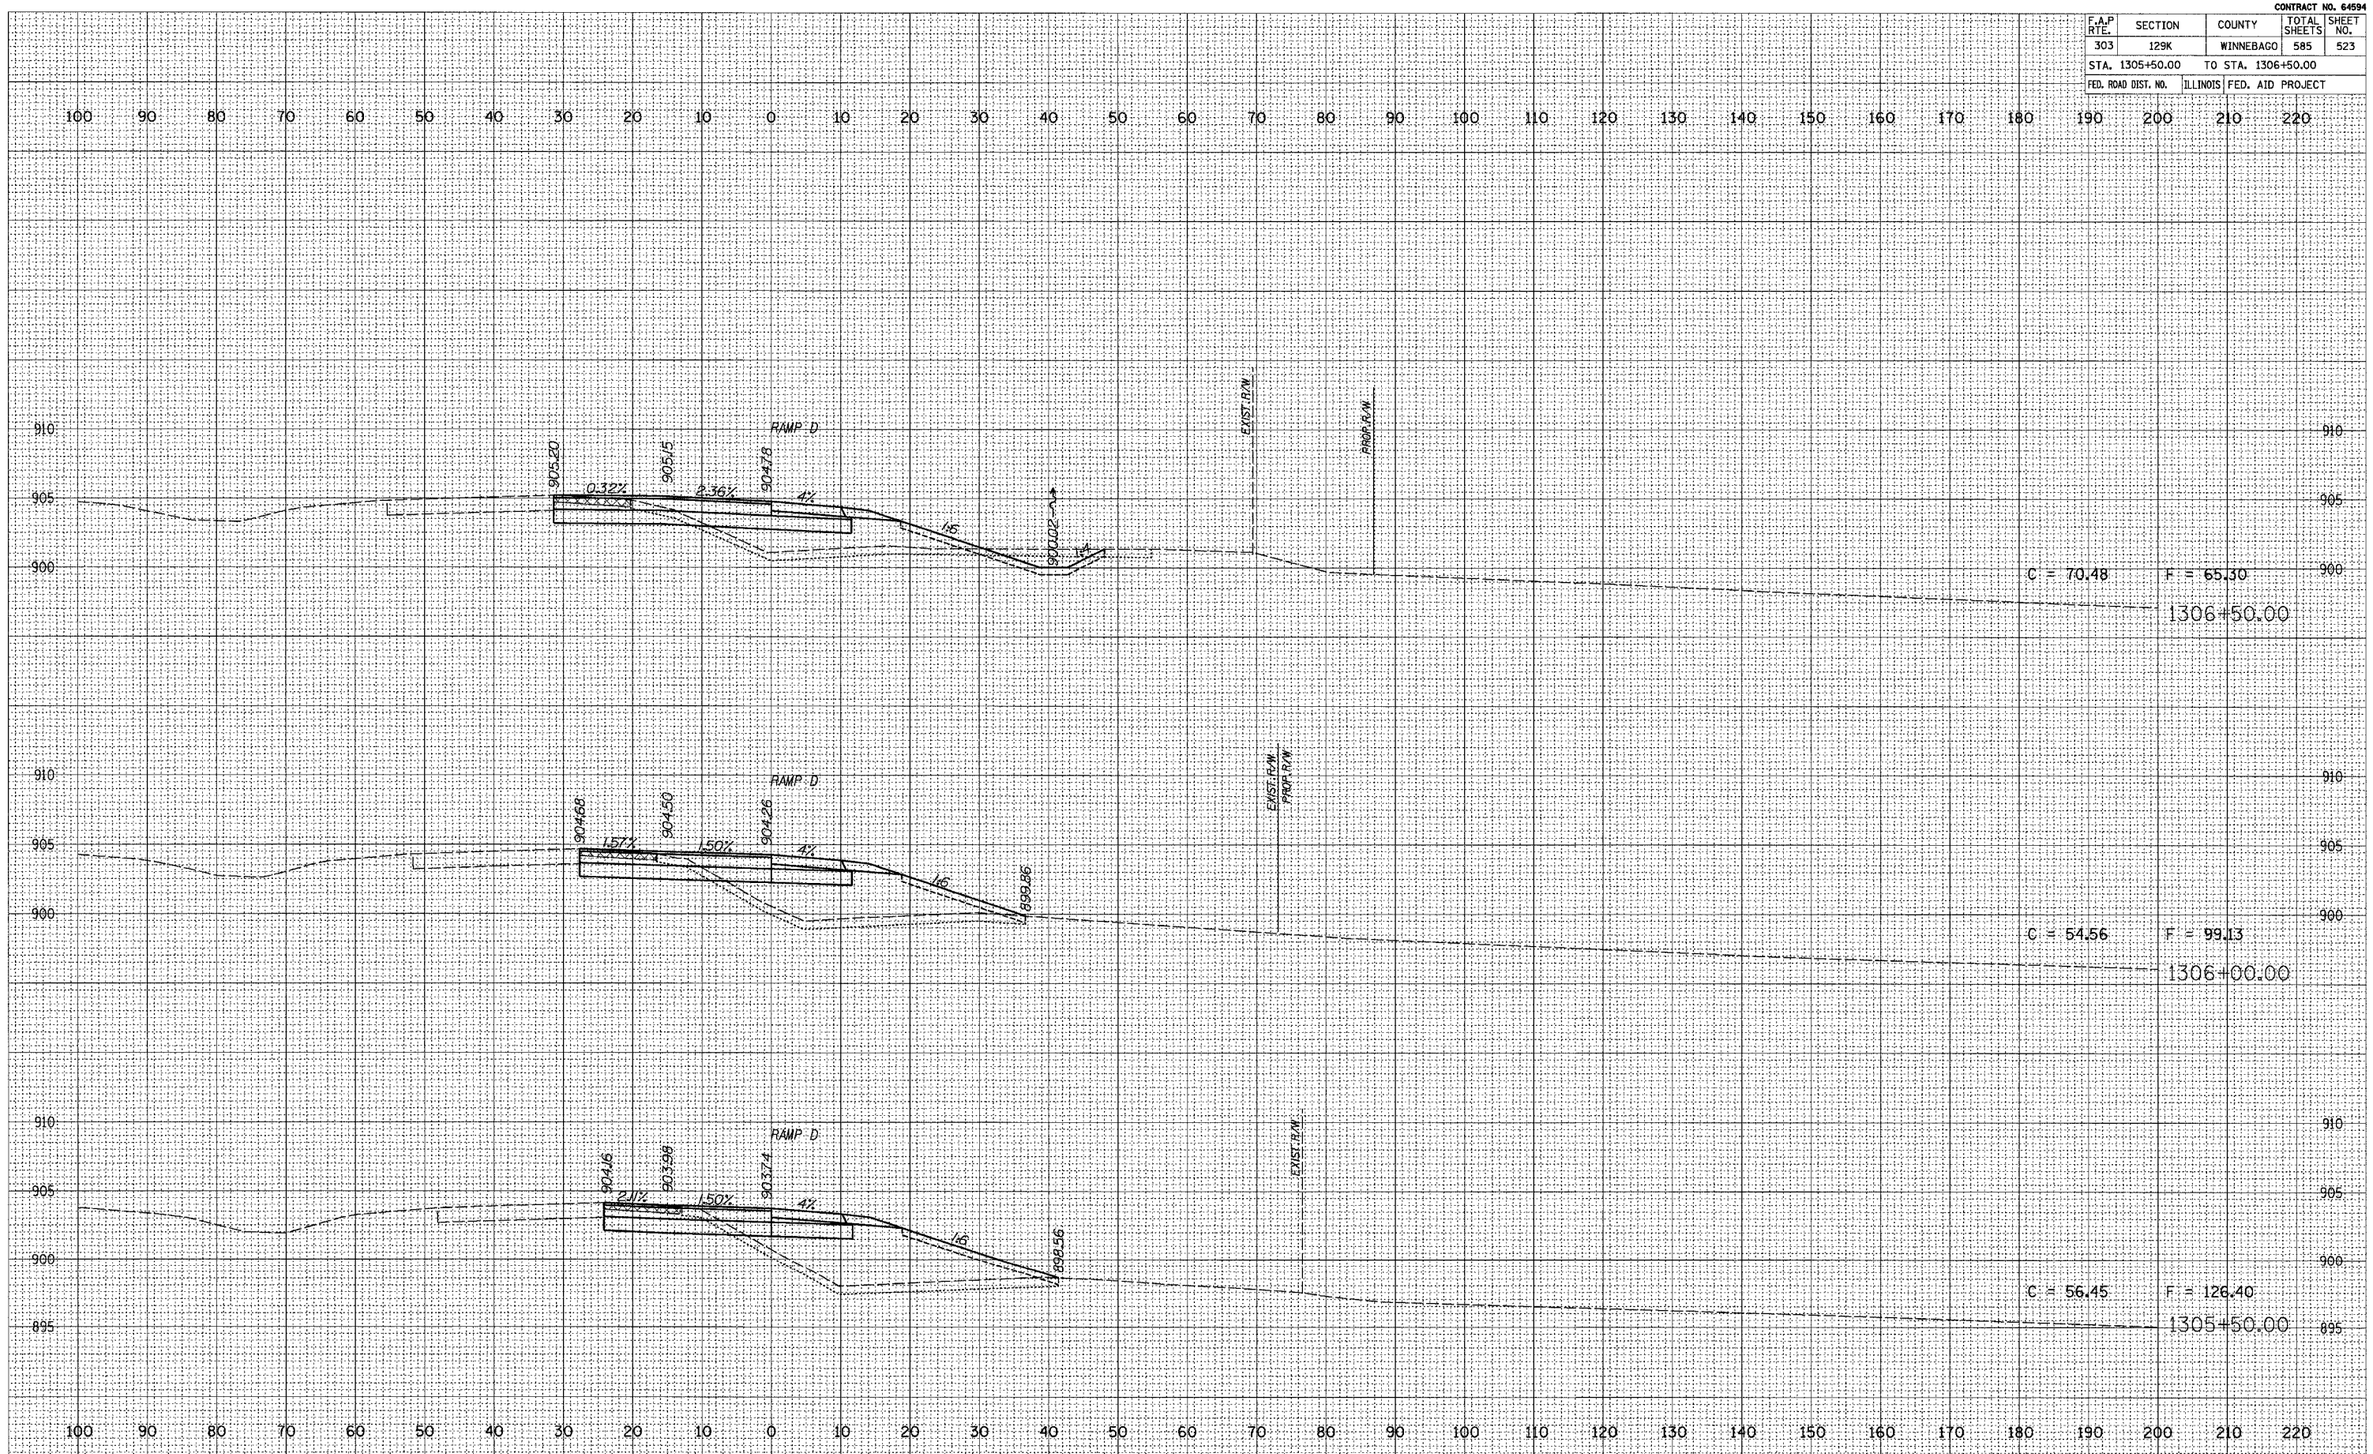

FINAL SURVEY — NOTE BOOK NO. — SURVEYED / PLOTTED / TRAVERSE / AREAS / AREAS CHECKED — DATE

ORIGINAL SURVEY — NOTE BOOK NO. — SURVEYED / PLOTTED / TRAVERSE / AREAS / AREAS CHECKED — DATE

McClure Engineering Associates, Inc.

CROSS-SECTIONS, RAMP D,
STA. 1305+50.00 TO STA. 1306+50.00