CONTRACT NO. 64594

F.A.P RTE.	SECTION	COUNTY	TOTAL SHEETS	SHEET NO.
303	129K	WINNEBAGO	585	550
STA. 558+00		TO STA. 565+00		
FED. ROAD DIST. NO.	ILLINOIS	FED. AID PROJECT		

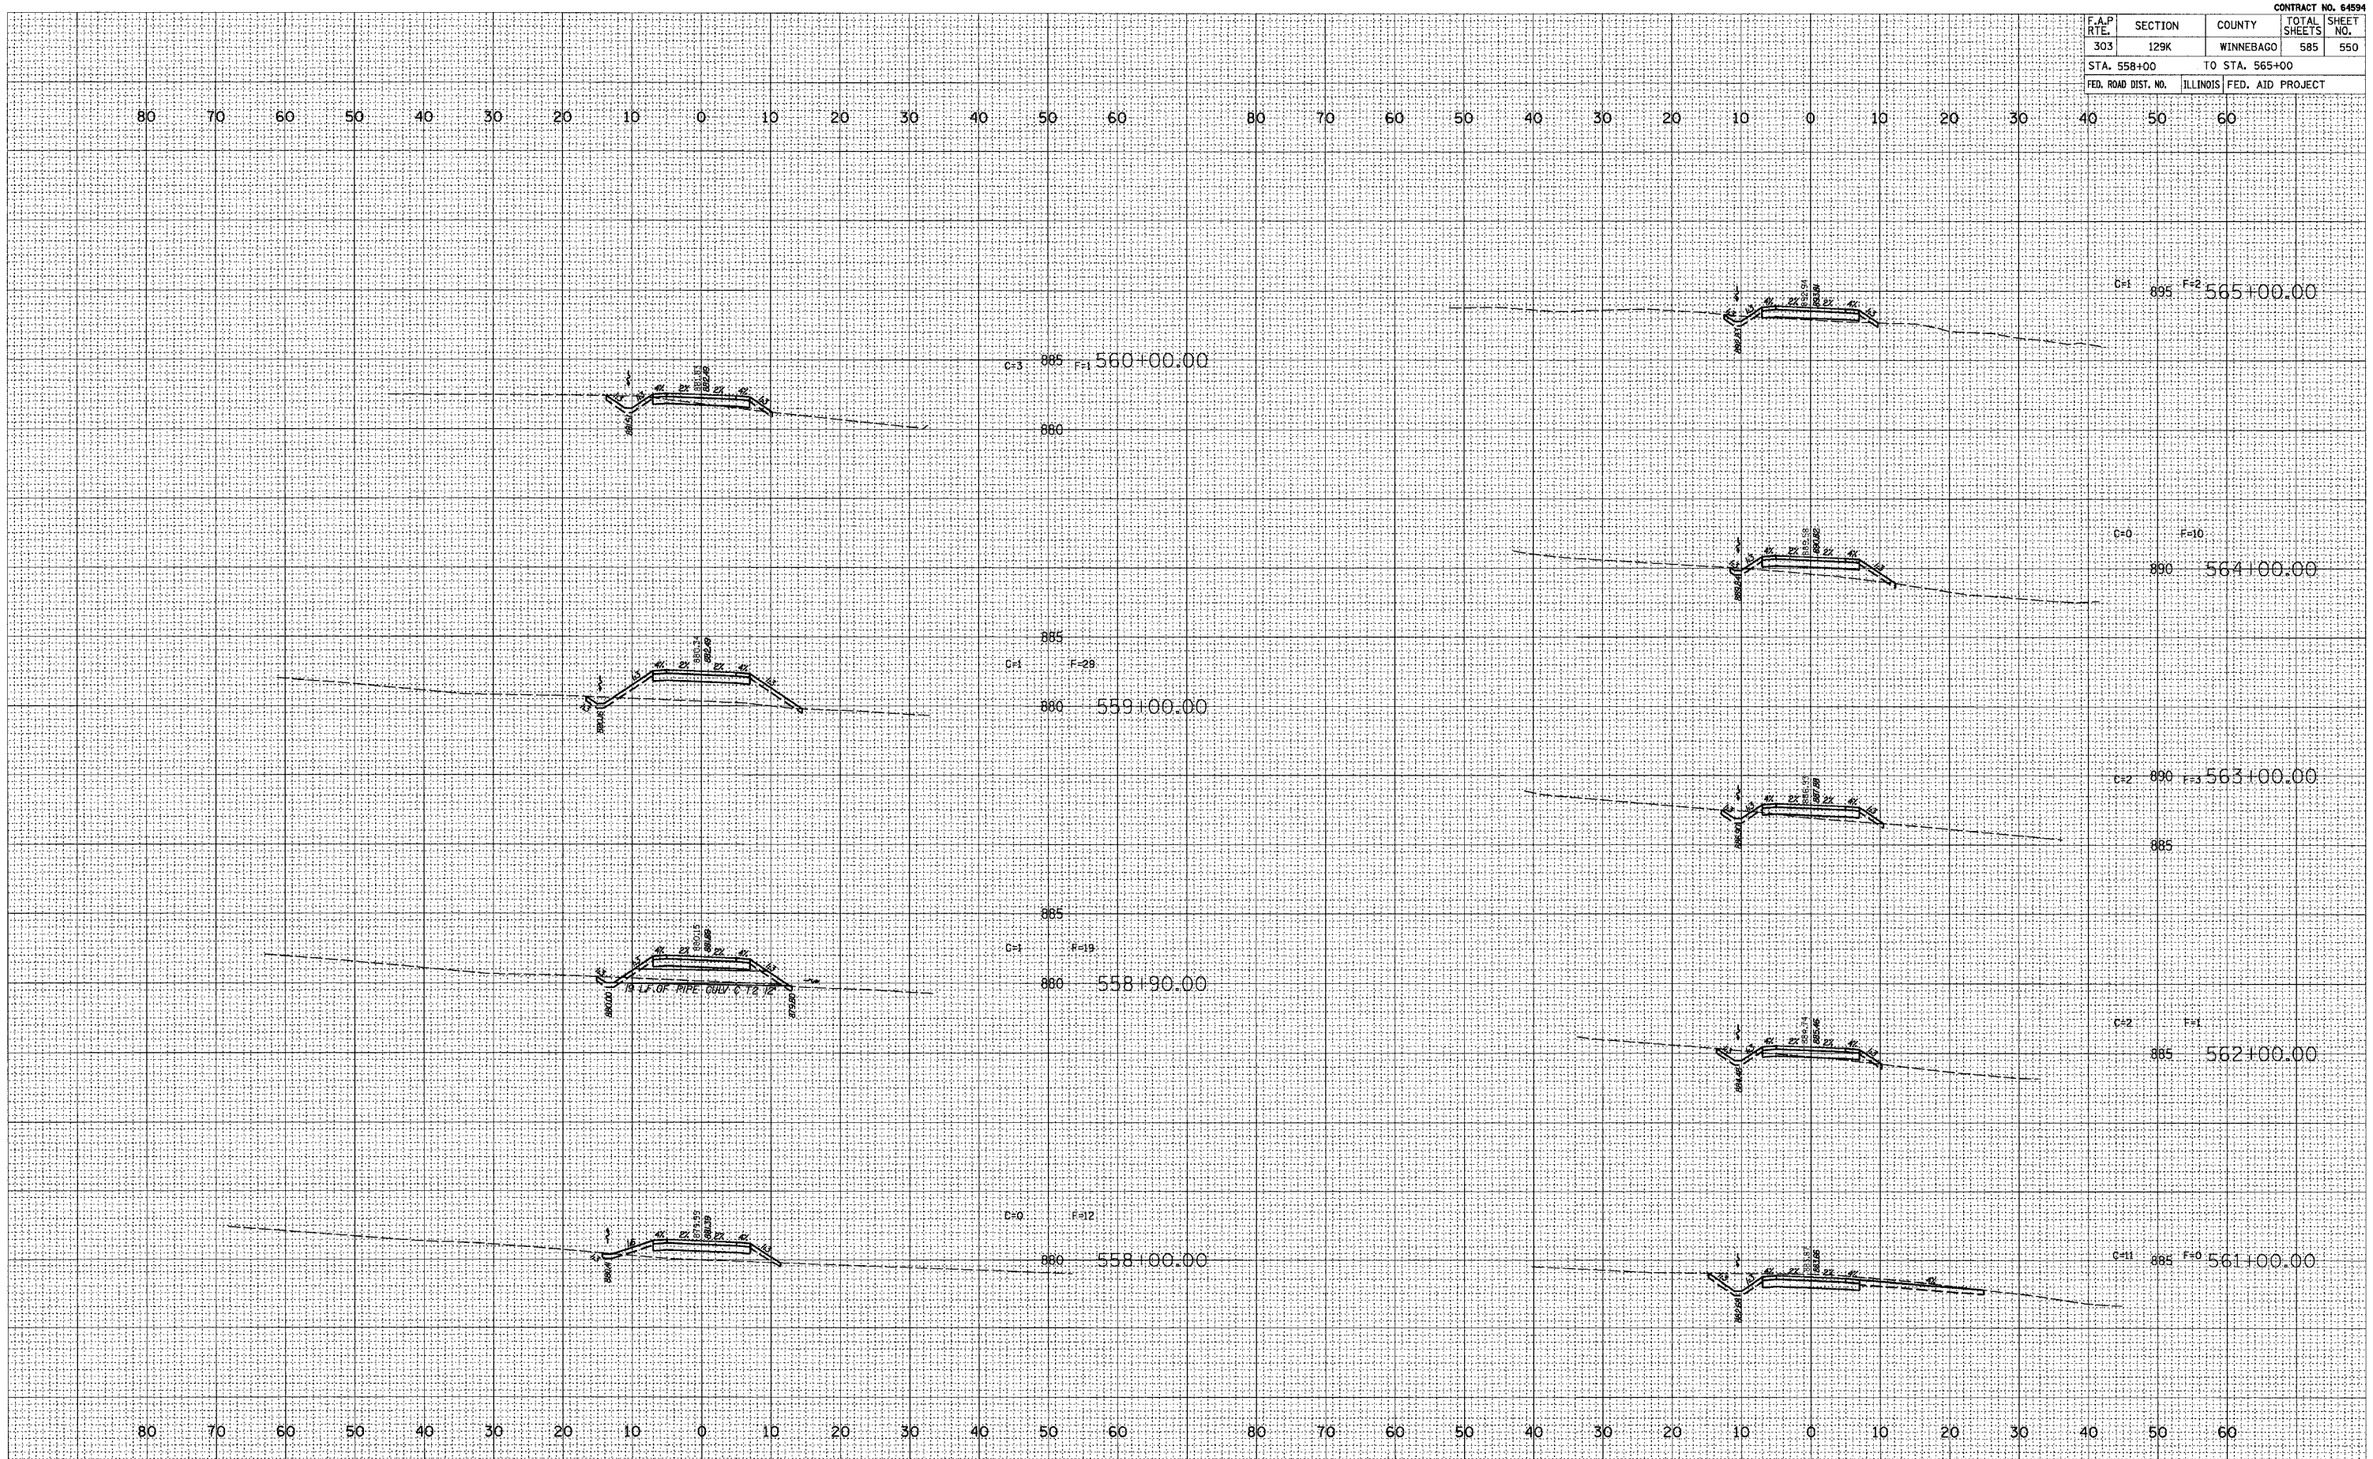

McClure Engineering Associates, Inc.

CROSS-SECTIONS, BIKE PATH,
STA. 558+00 TO STA. 565+00