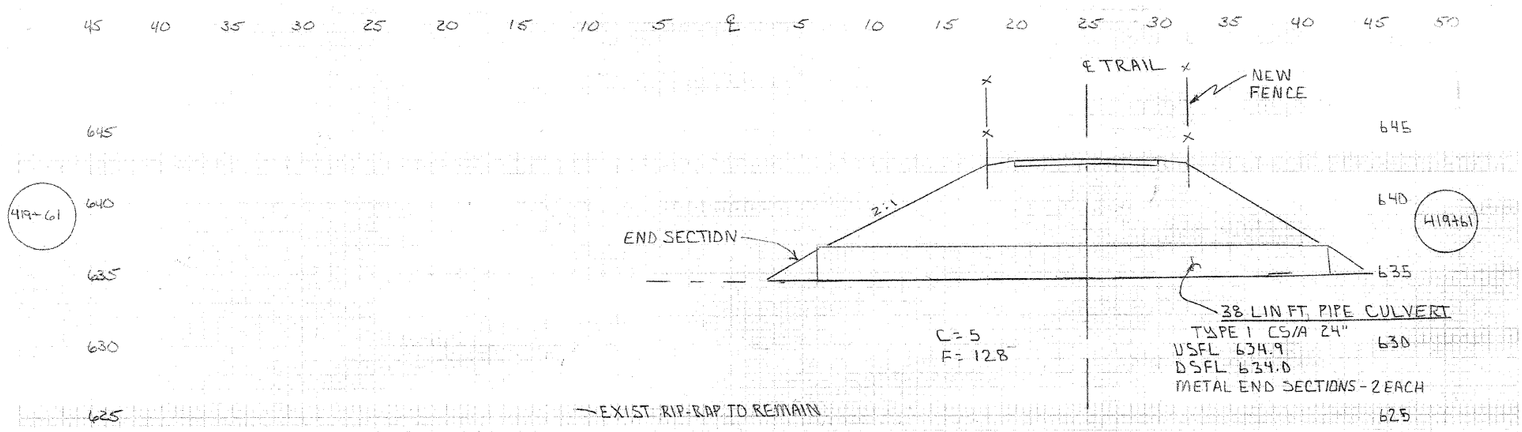

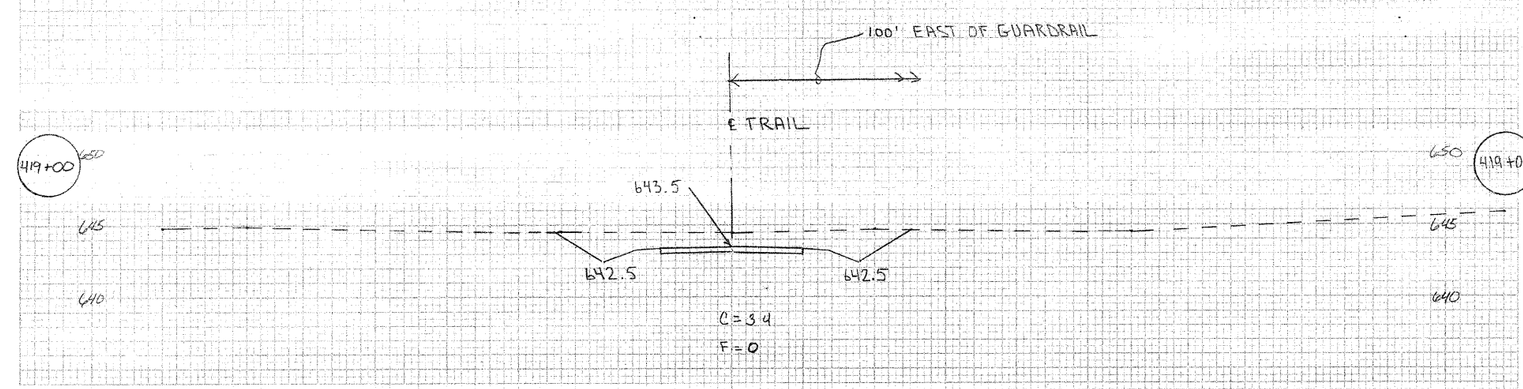

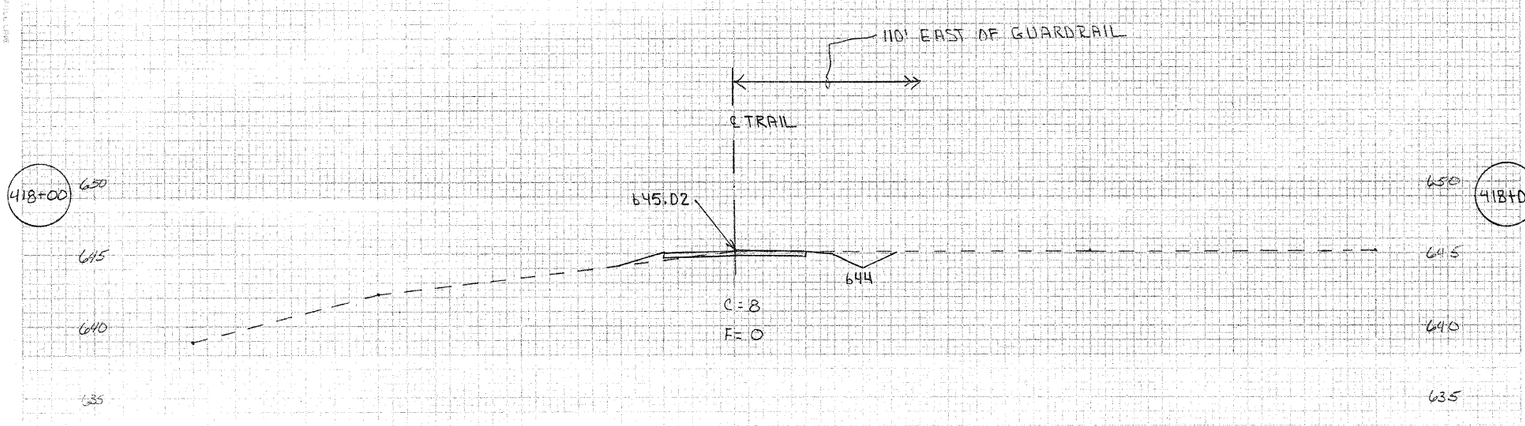

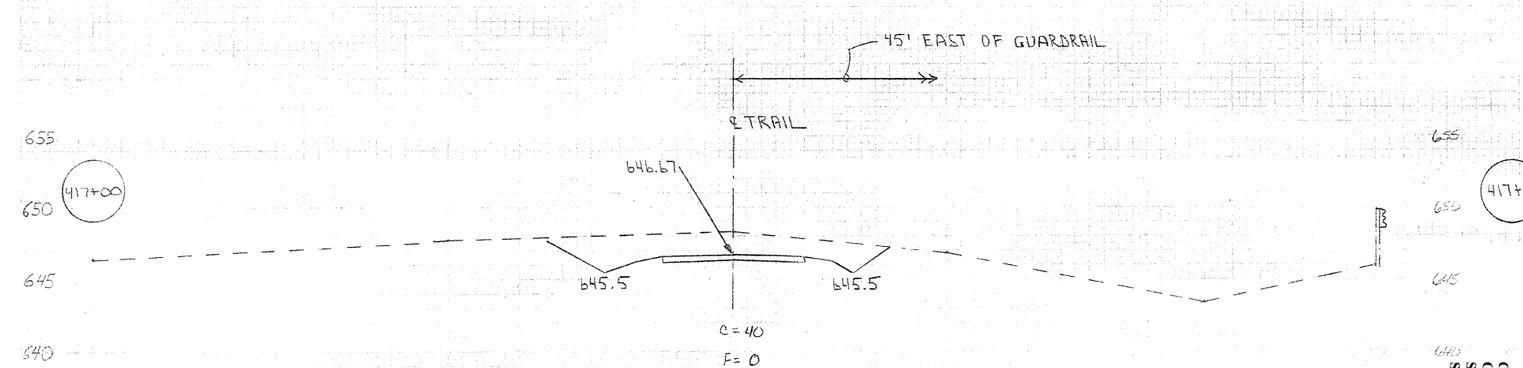

Contract # 95582

City of Shelbyville Illinois
General Dacey Trail - Phase 4
Section 08-00048-00-BT
Sheet 19 of 27 Sheets