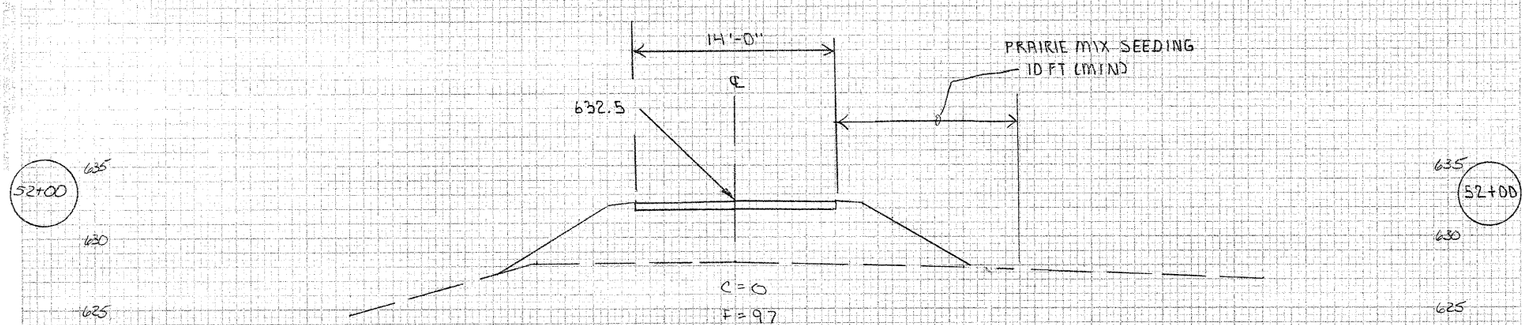

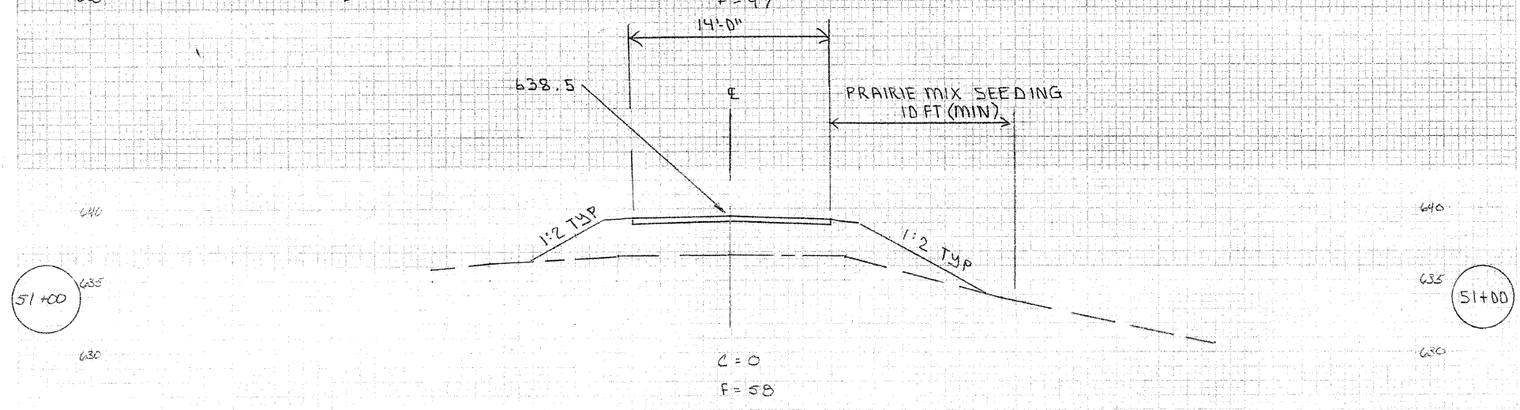

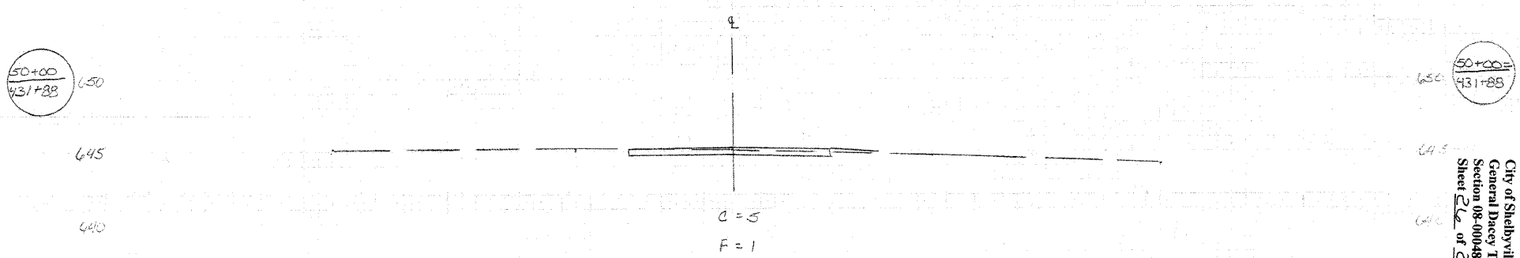

Contract # 95582

City of Shabbyville Illinois
General Dacey Trail - Phase 4
Section 08-00048-00-BT
Sheet 26 of 27 Sheets