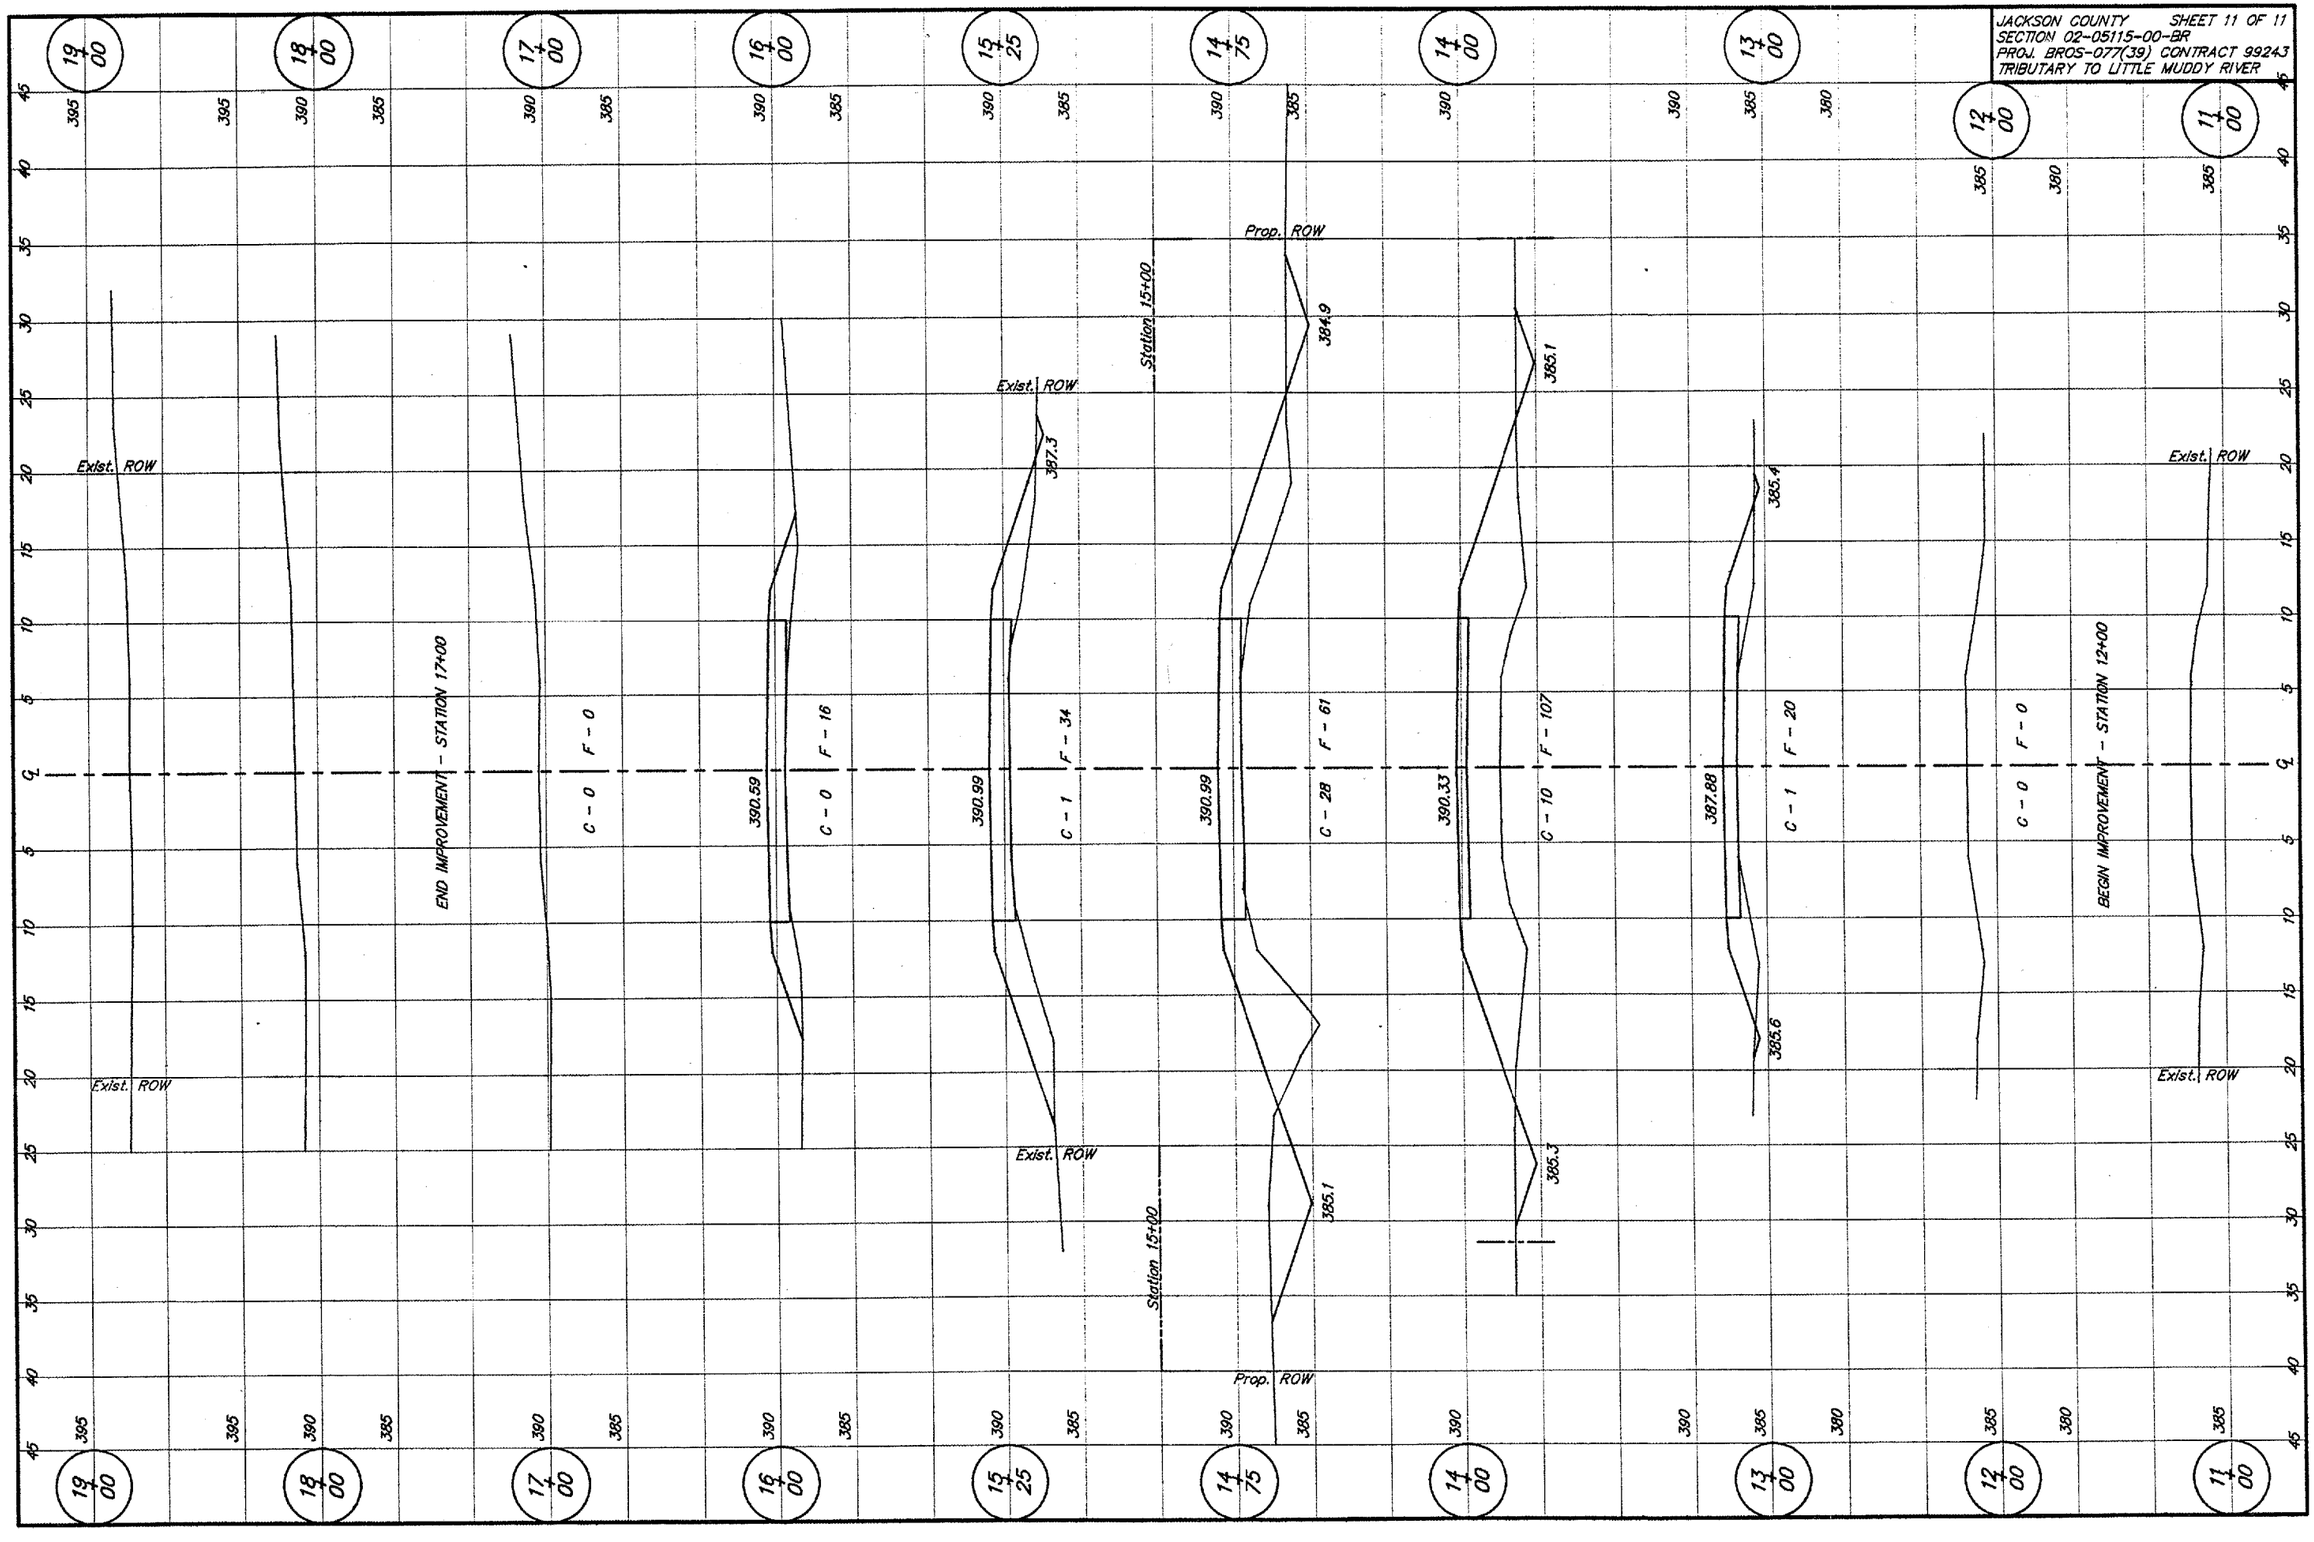JACKSON COUNTY SHEET 11 OF 11
SECTION 02-05115-00-BR
PROJ. BROS-077(39) CONTRACT 99243
TRIBUTARY TO LITTLE MUDDY RIVER