MATCH LINE SEE SHEET 15 | MATCH LINE SEE SHEET 16

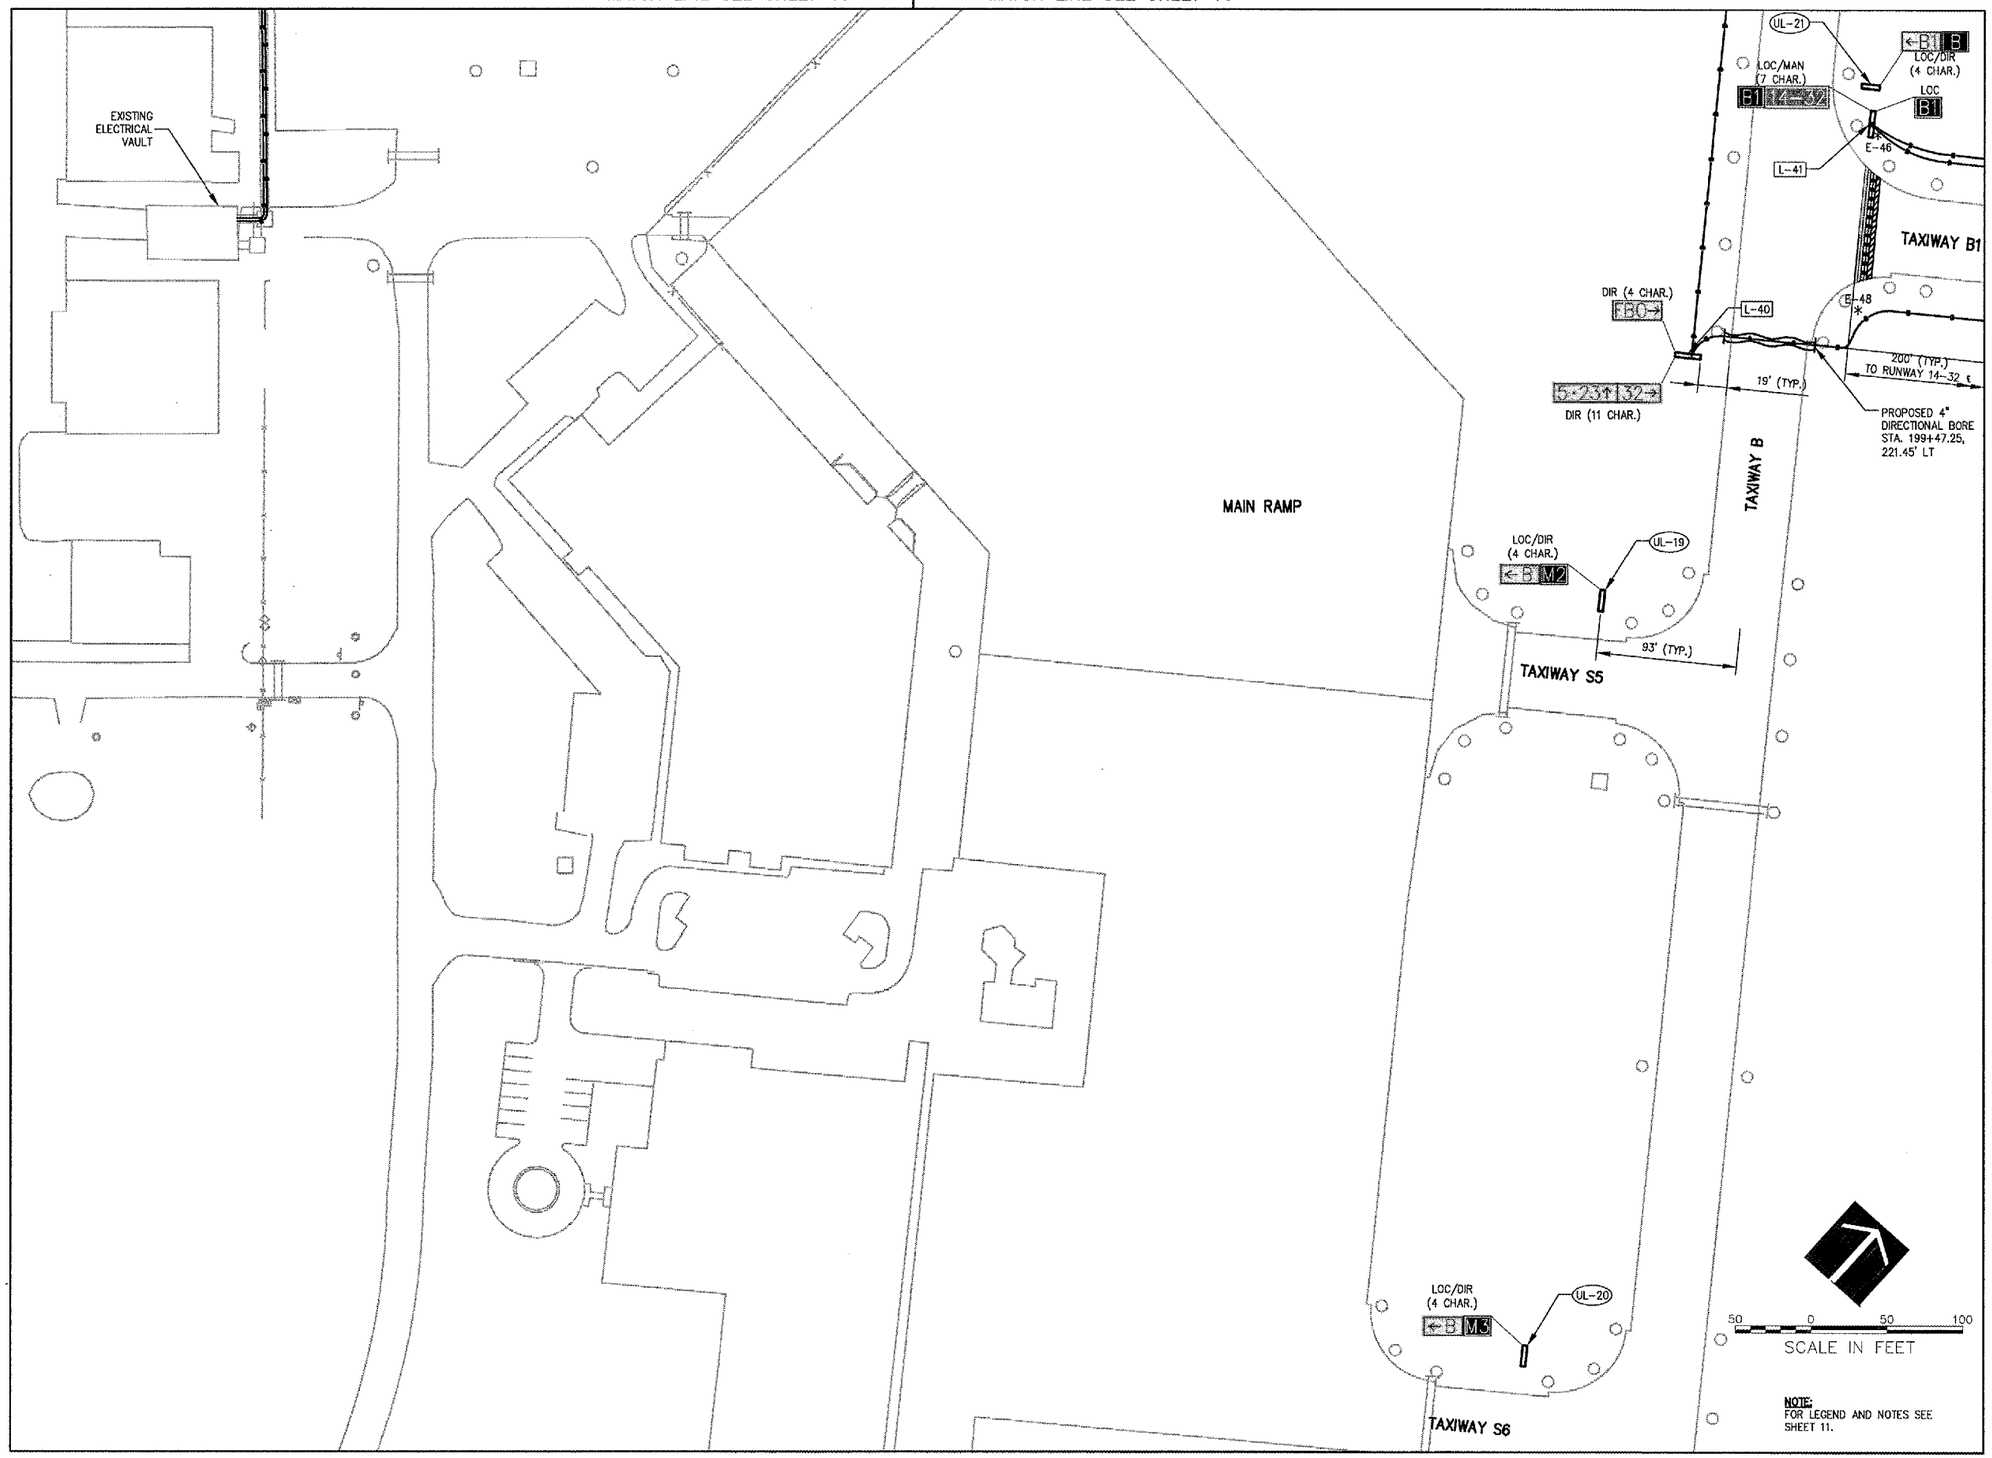

WA057

HANSON

HANSON PROFESSIONAL SERVICES INC.

815 Commerce Drive, Suite 200
Oak Brook, Illinois 60523
Telephone: 630.990.3800
Fax: 630.990.3801

WAUKEGAN REGIONAL AIRPORT
WAUKEGAN PORT DISTRICT

3580 North McAree Road
Waukegan, Illinois 60087
Telephone: 847.244.0066
Fax: 847.244.3813

AIRFIELD SIGNAGE IMPROVEMENTS

AIP PROJECT NO. 3-17-0105-B35
IDA PROJECT NO. UGN-3650

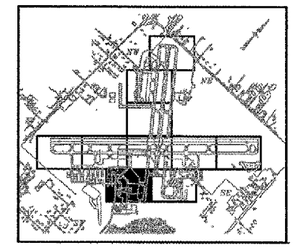

No.	Drawing Issue Description	Date	By

Date

NOVEMBER 10, 2006

Sheet Title

SIGNAGE AND MARKING PLAN

831-06A8004	
Project Number	
LDH	04/19/06
Layout By	Date
LDH	04/19/06
Designed By	Date
RMH	11/10/06
Reviewed By	Date
LDH	---- | ----
Drawn By	

Sheet No. 19

I:\06JOBS\02831\06A8004\DRAWINGS\SHEETS\19-SIGN PLANLDHG NOV 13, 2006 2:49PM LDH