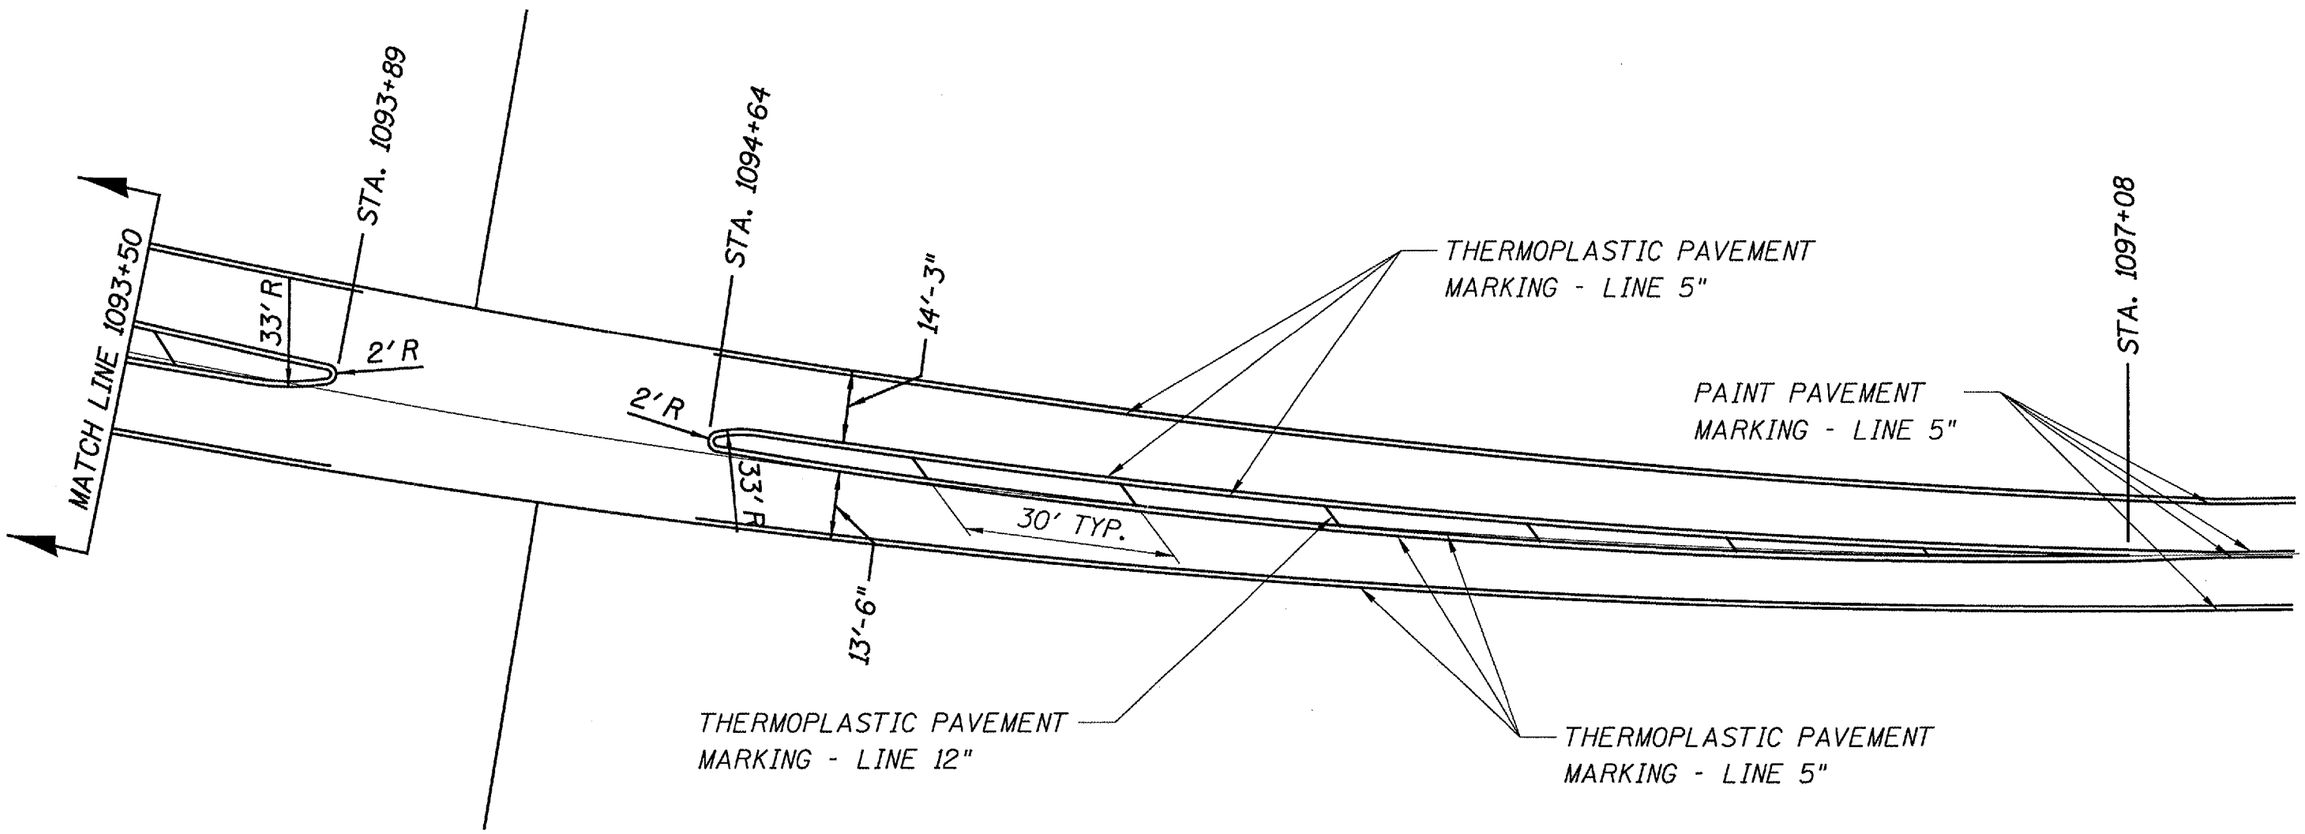

PAVEMENT MARKING DETAILS
FAP 757 (OLD US 36)
SECTION (21X, 22)RS-7
SCOTT COUNTY