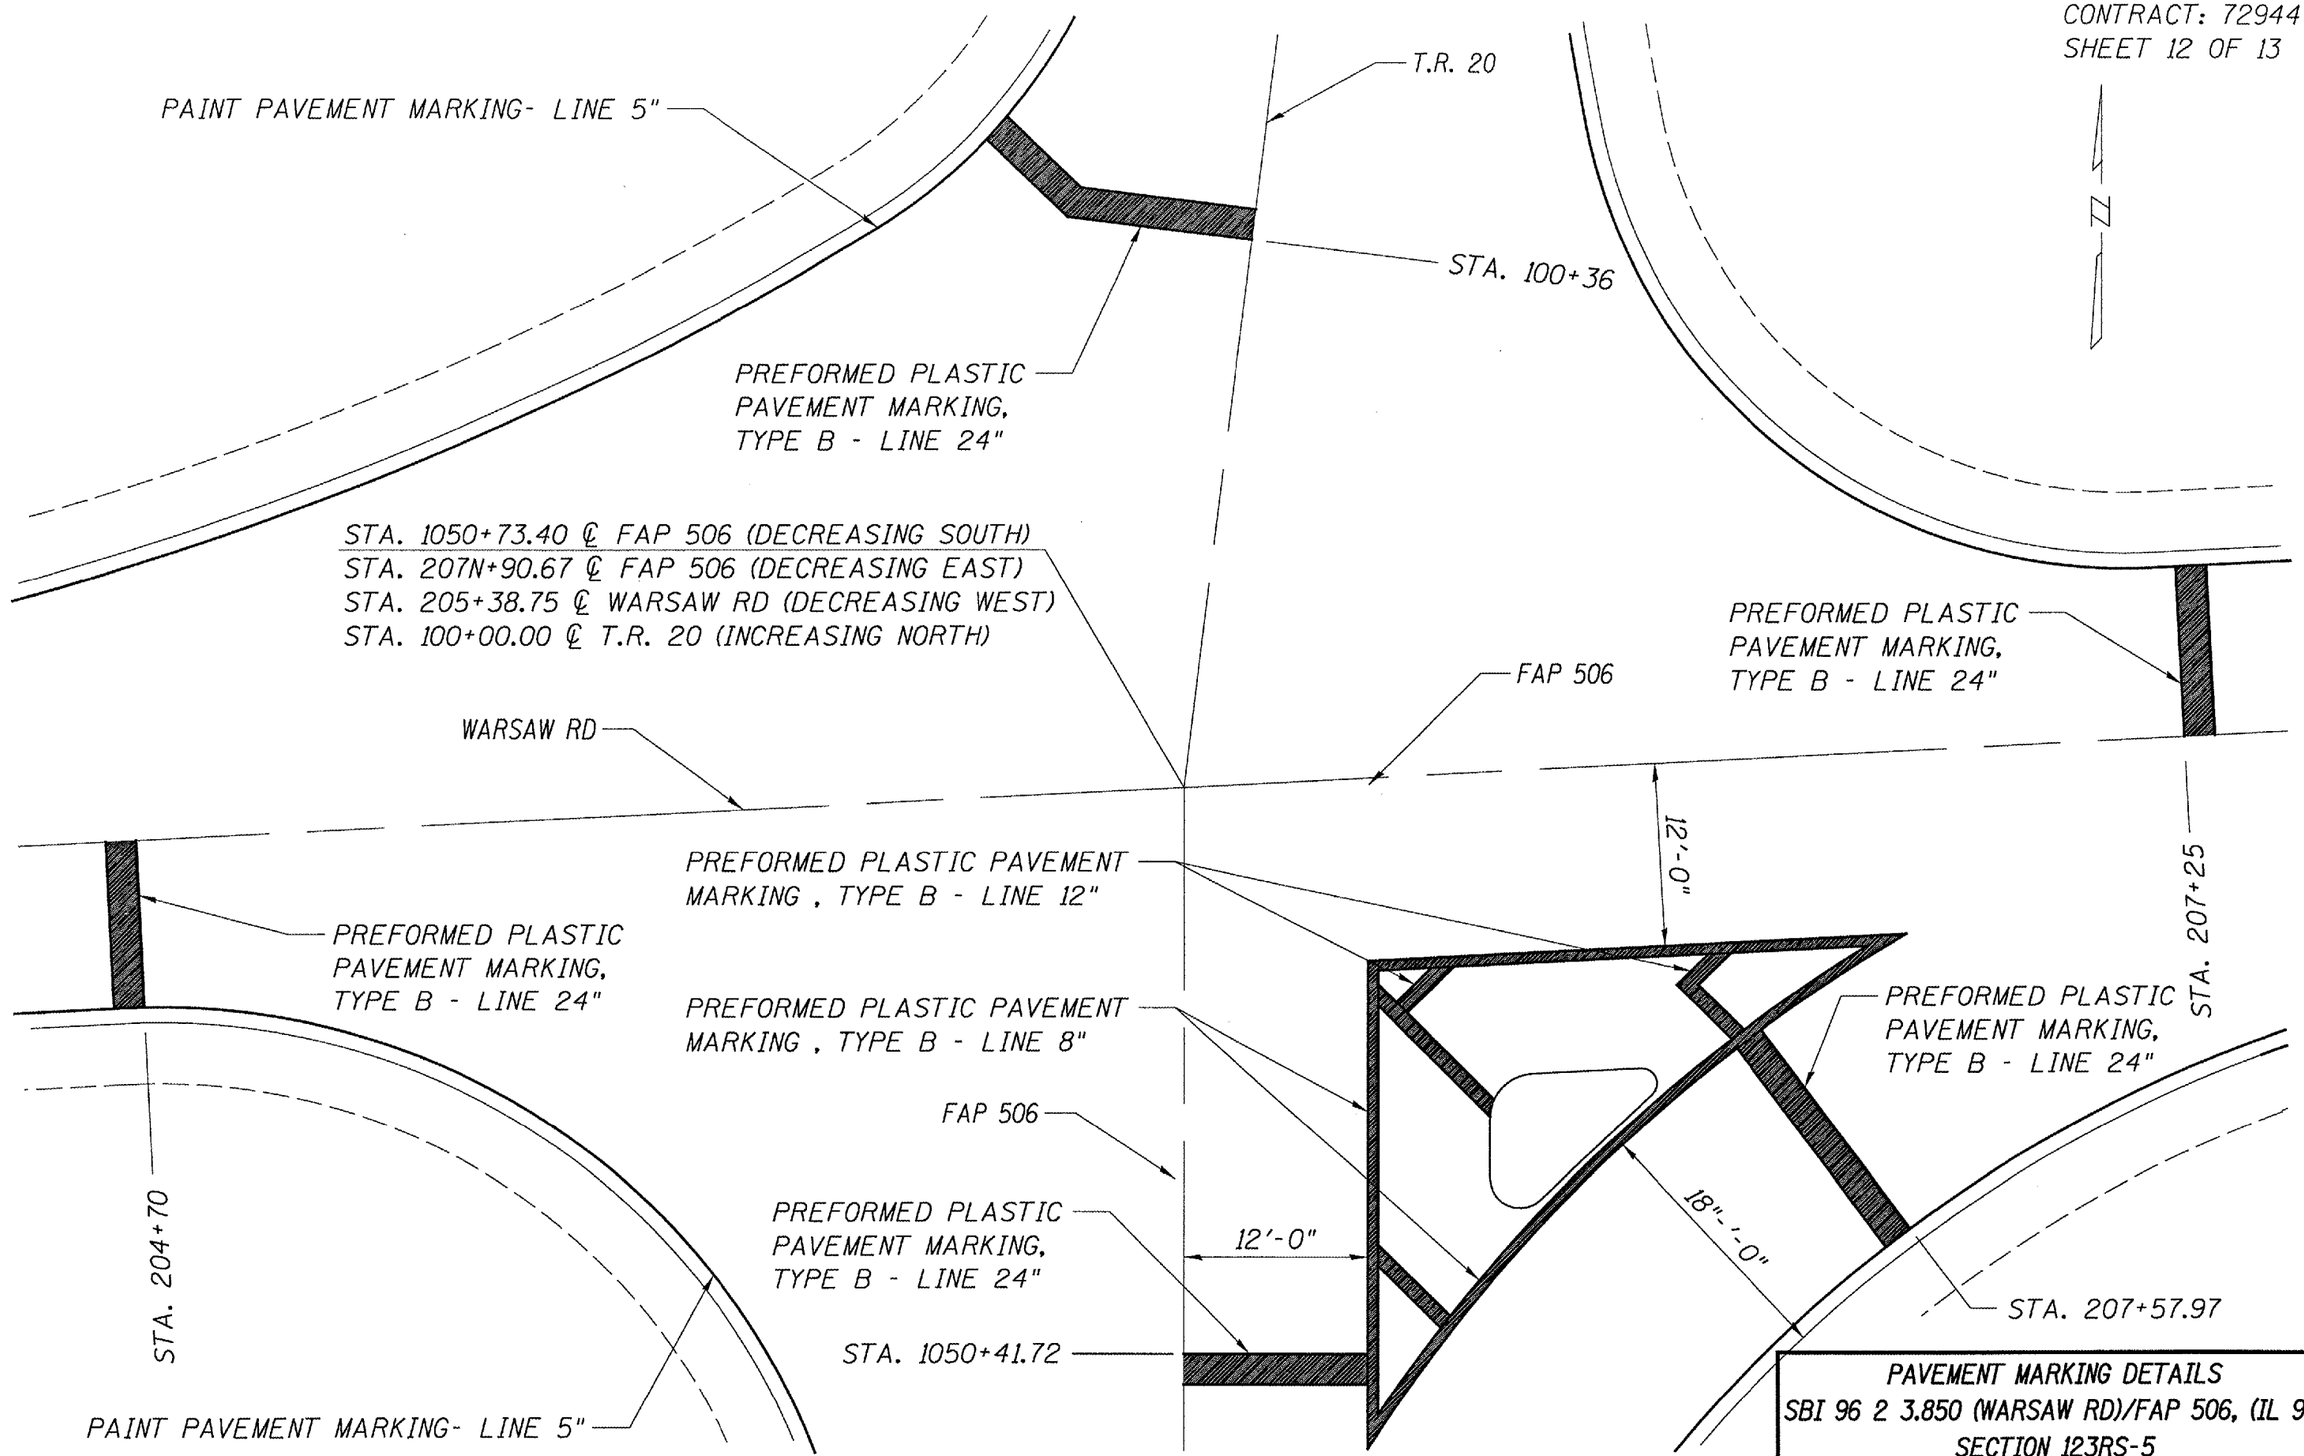

PAVEMENT MARKING DETAILS
SBI 96 2 3.850 (WARSAW RD)/FAP 506, (IL 96)
SECTION 123RS-5
HANCOCK COUNTY