FAS	SECTION	COUNTY	TOTAL SHEETS	SHE NO
1870	03-00136-00-BR	JACKSON	20	10
STA. 13+00.00		TO STA. 13+50.00		
FED. ROAD DIST. NO.	ILLINOIS	CONTRACT NO. 99203		

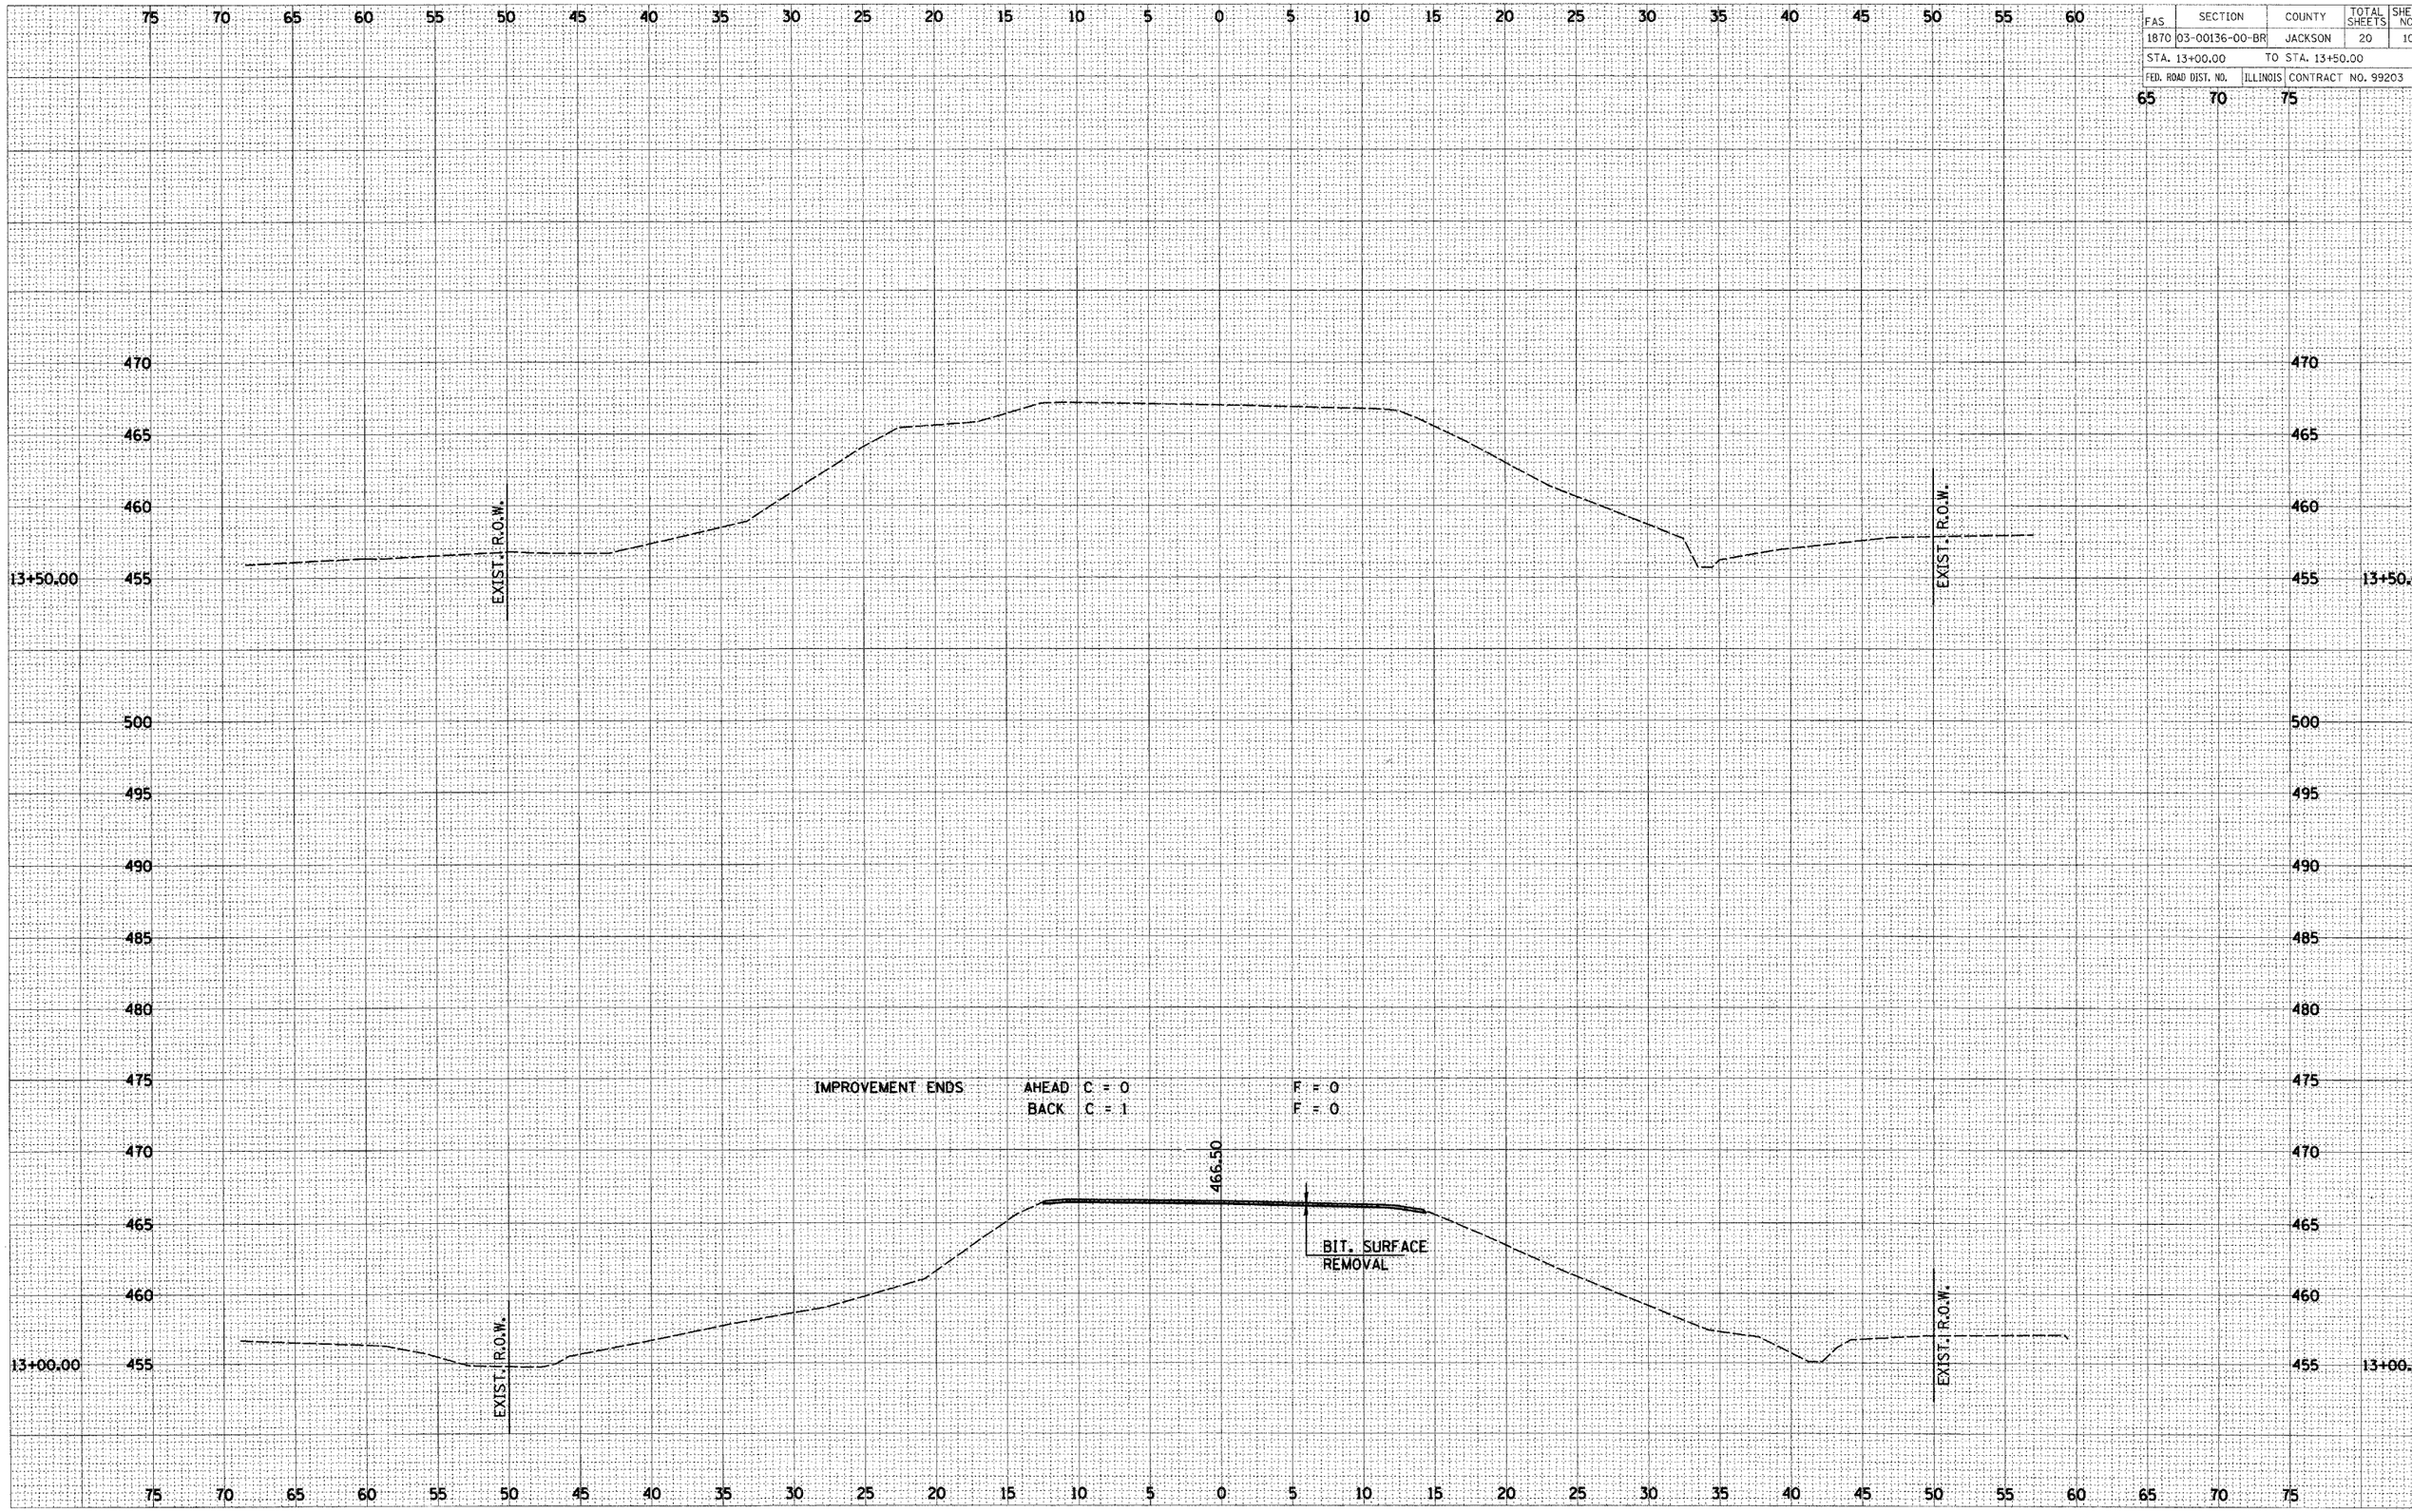

NOTE BOOK NO. | TEMPLATE | AREAS | AREAS CHECKED