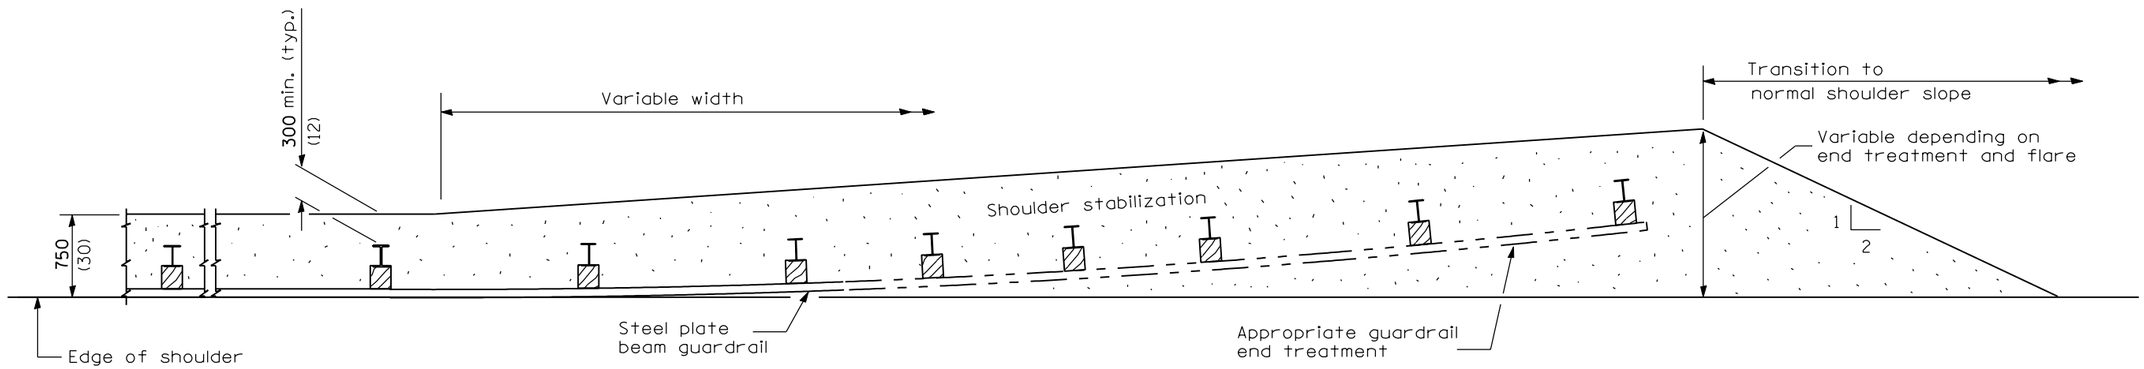

PLAN

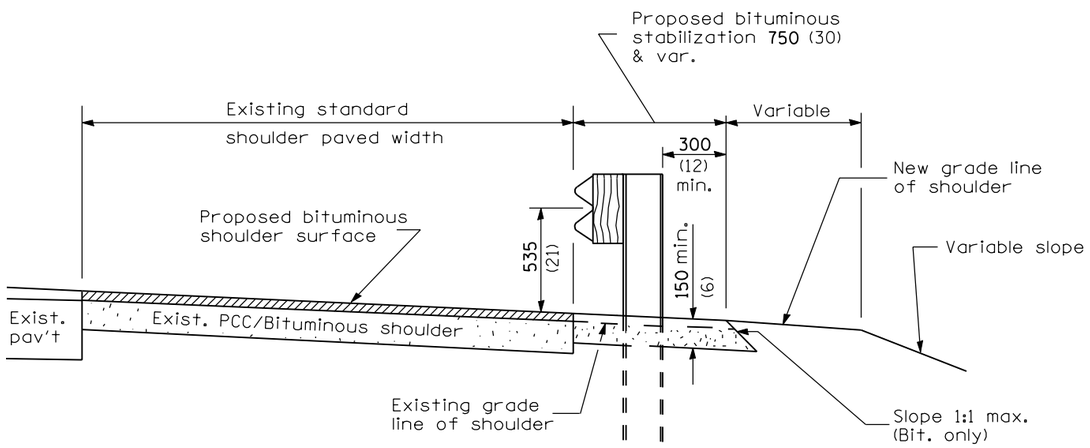

EXISTING CONSTRUCTION

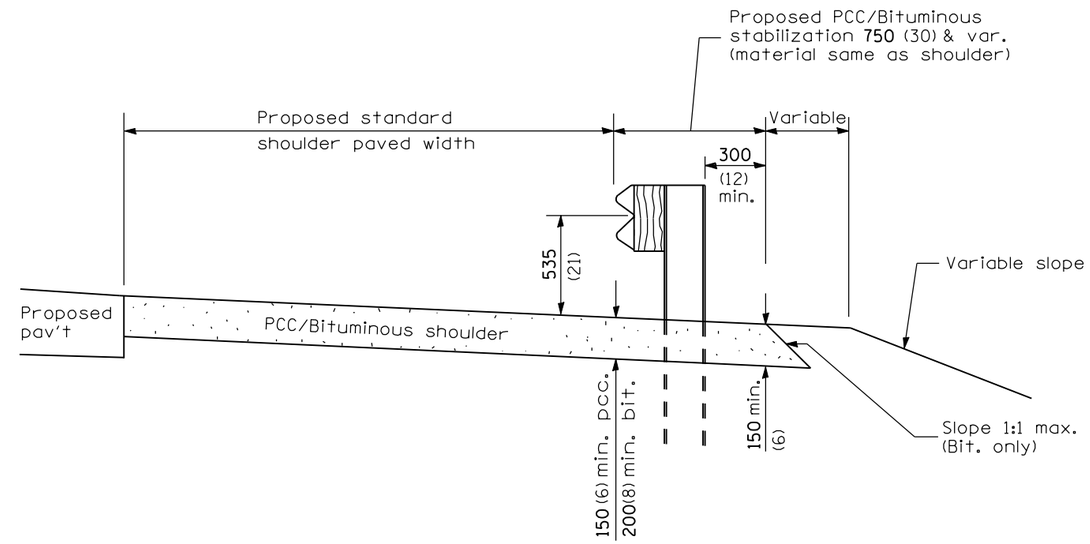

NEW CONSTRUCTION

GENERAL NOTES

See Standard 482001, 482006 or 483001 for details not shown.

All dimensions are in millimeters (inches) unless otherwise shown.

Illinois Department of Transportation

PASSED January 1, 2000
ENGINEER OF POLICY AND PROCEDURES
APPROVED January 1, 2000
ENGINEER OF DESIGN AND ENVIRONMENT

ISSUED 1-1-97

DATE	REVISIONS
1-1-00	Change Prop PCC/Bit
	to shoulder
10-1-98	Revised block-out to
	wood.

PCC/BITUMINOUS STABILIZATION AT STEEL PLATE BEAM GUARDRAIL

STANDARD 630201-02