BROWN & ROBERTS, INC.

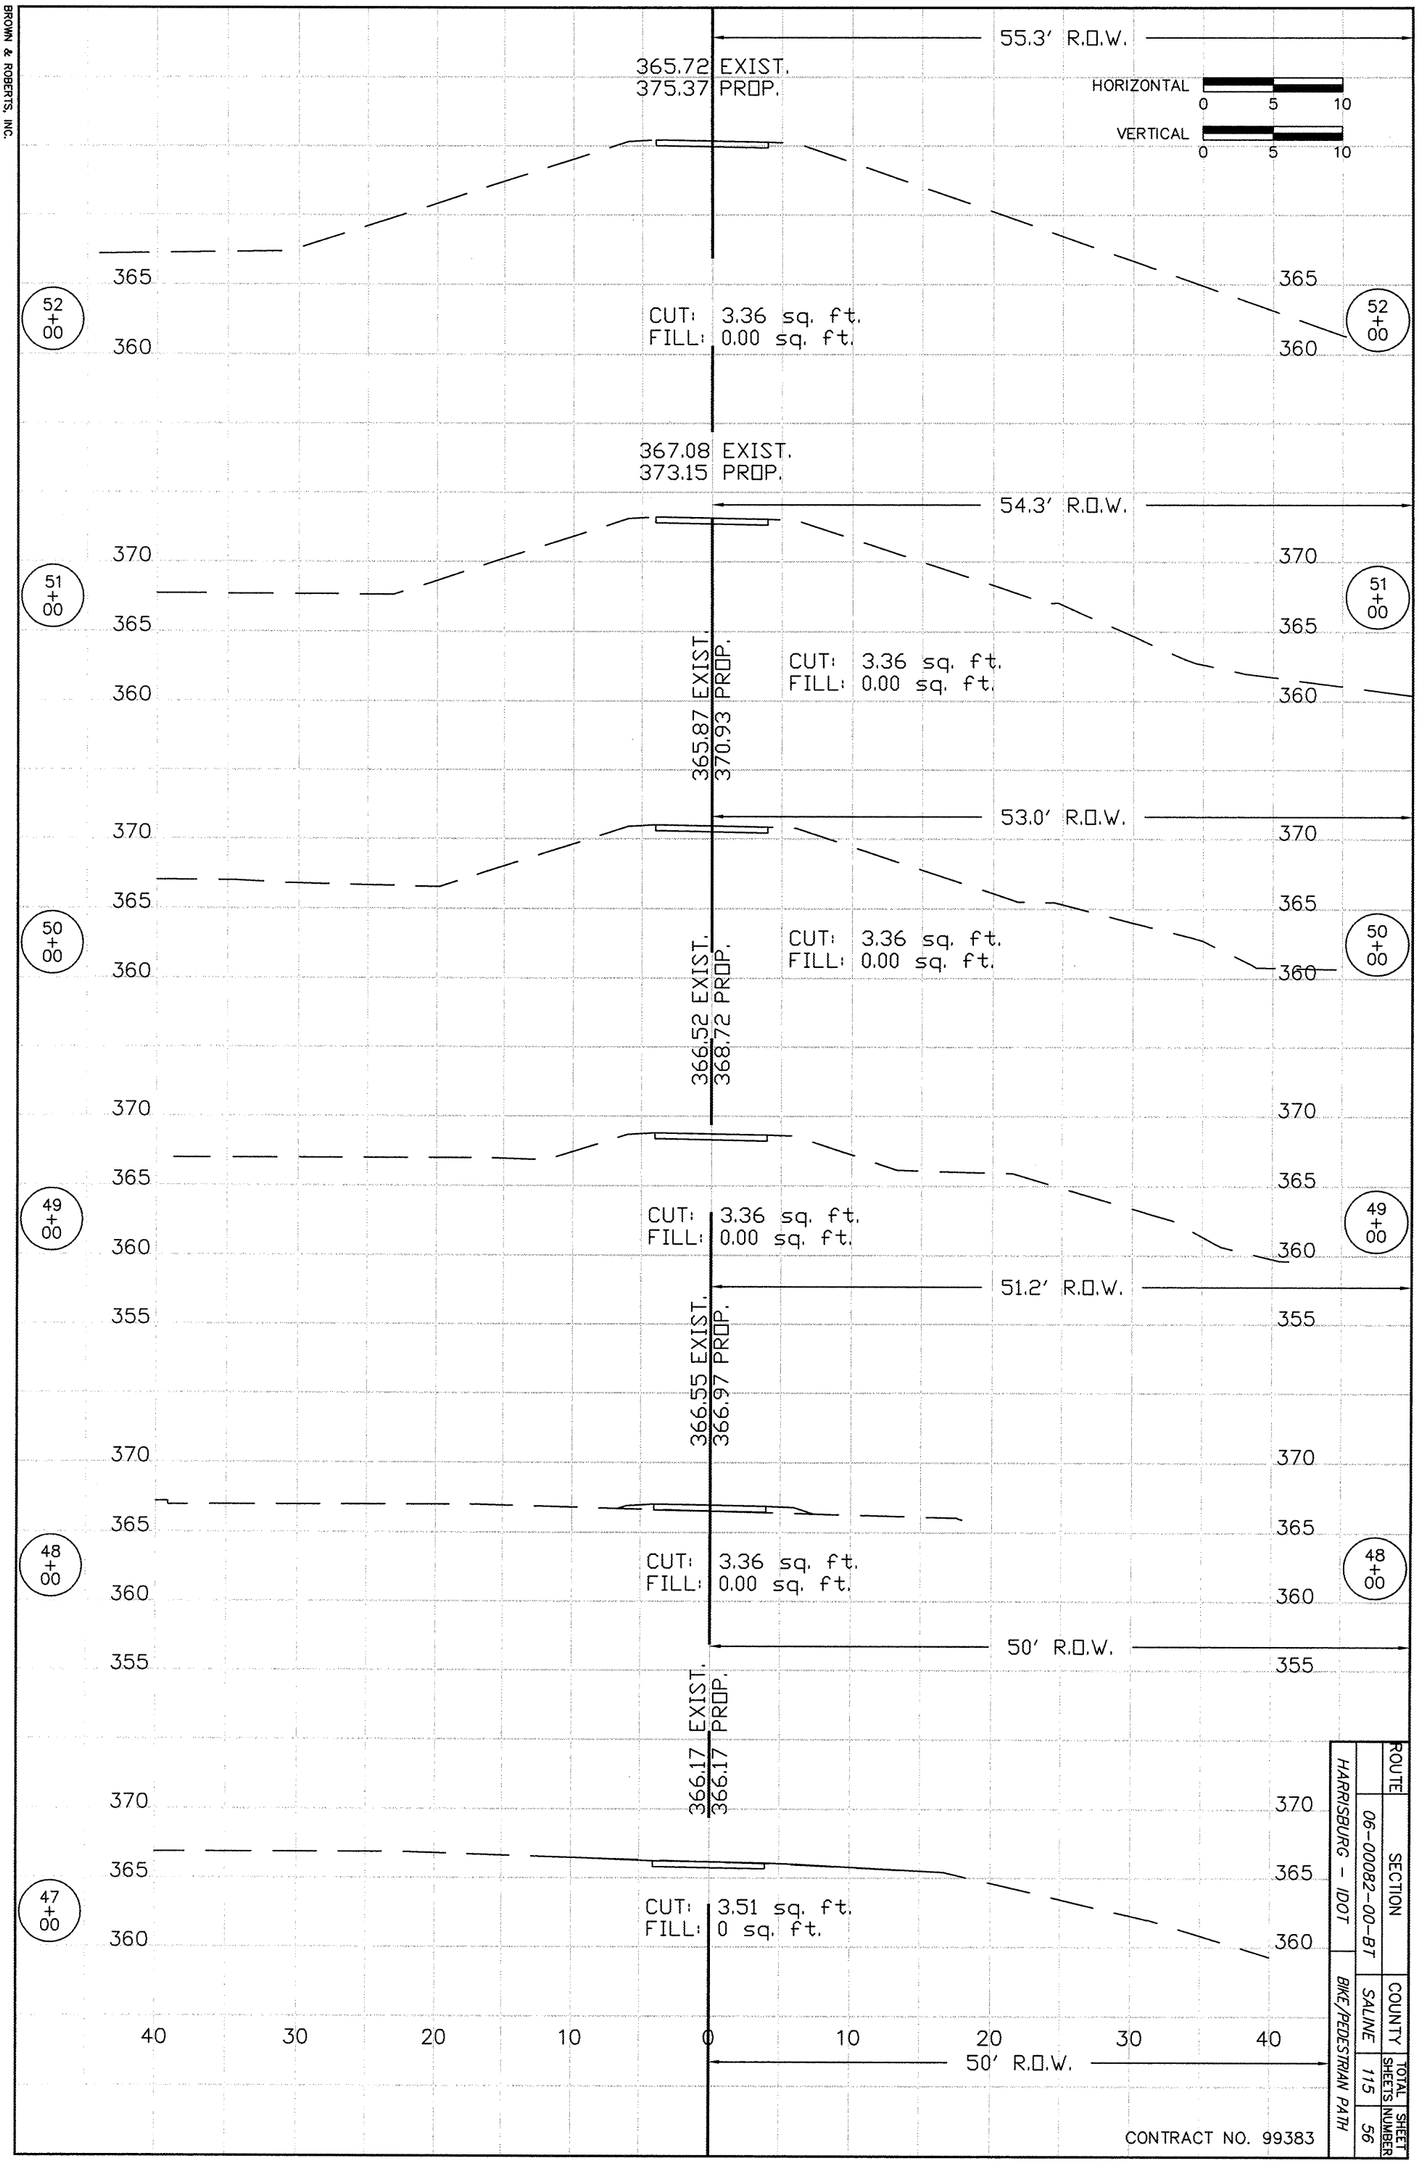

ROUTE	SECTION	COUNTY	TOTAL SHEETS	SHEET NUMBER
HARRISBURG - IDOT	06-00082-00-BT	SALINE	115	56
		BIKE/PEDESTRIAN PATH		

CONTRACT NO. 99383