ROUTE	SECTION	SHEET
28	05-00378-00-SP	14 OF 44
AUBURN RD		

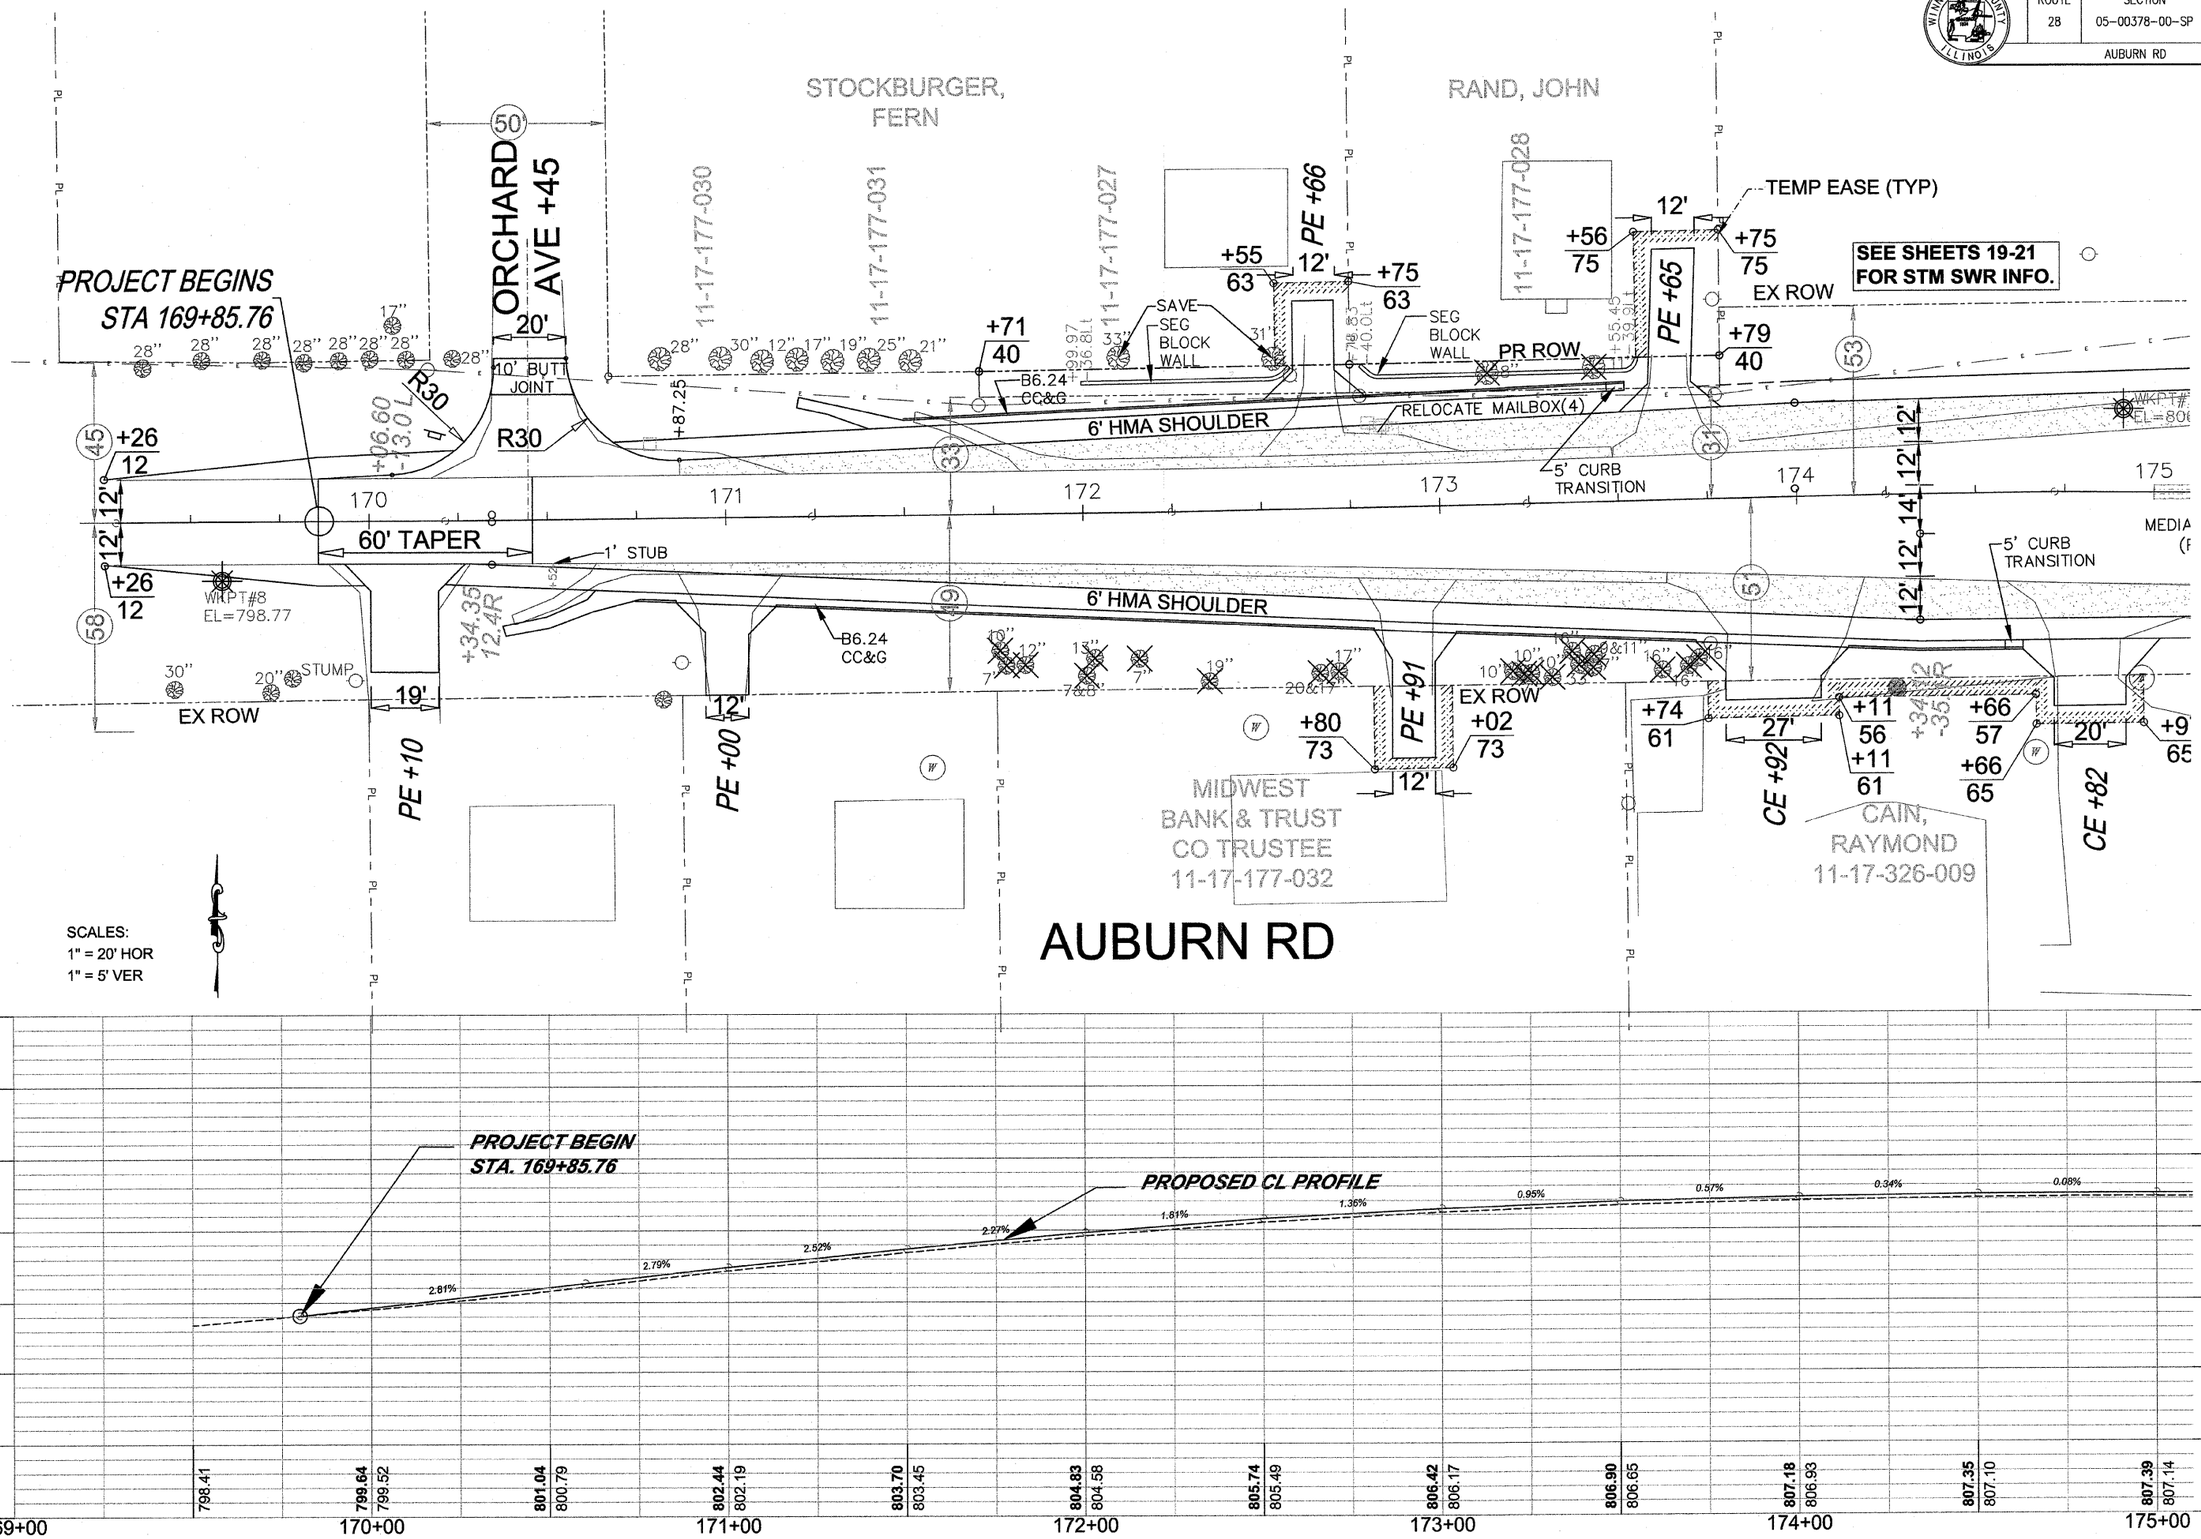

AUBURN RD
PLAN & PROFILE