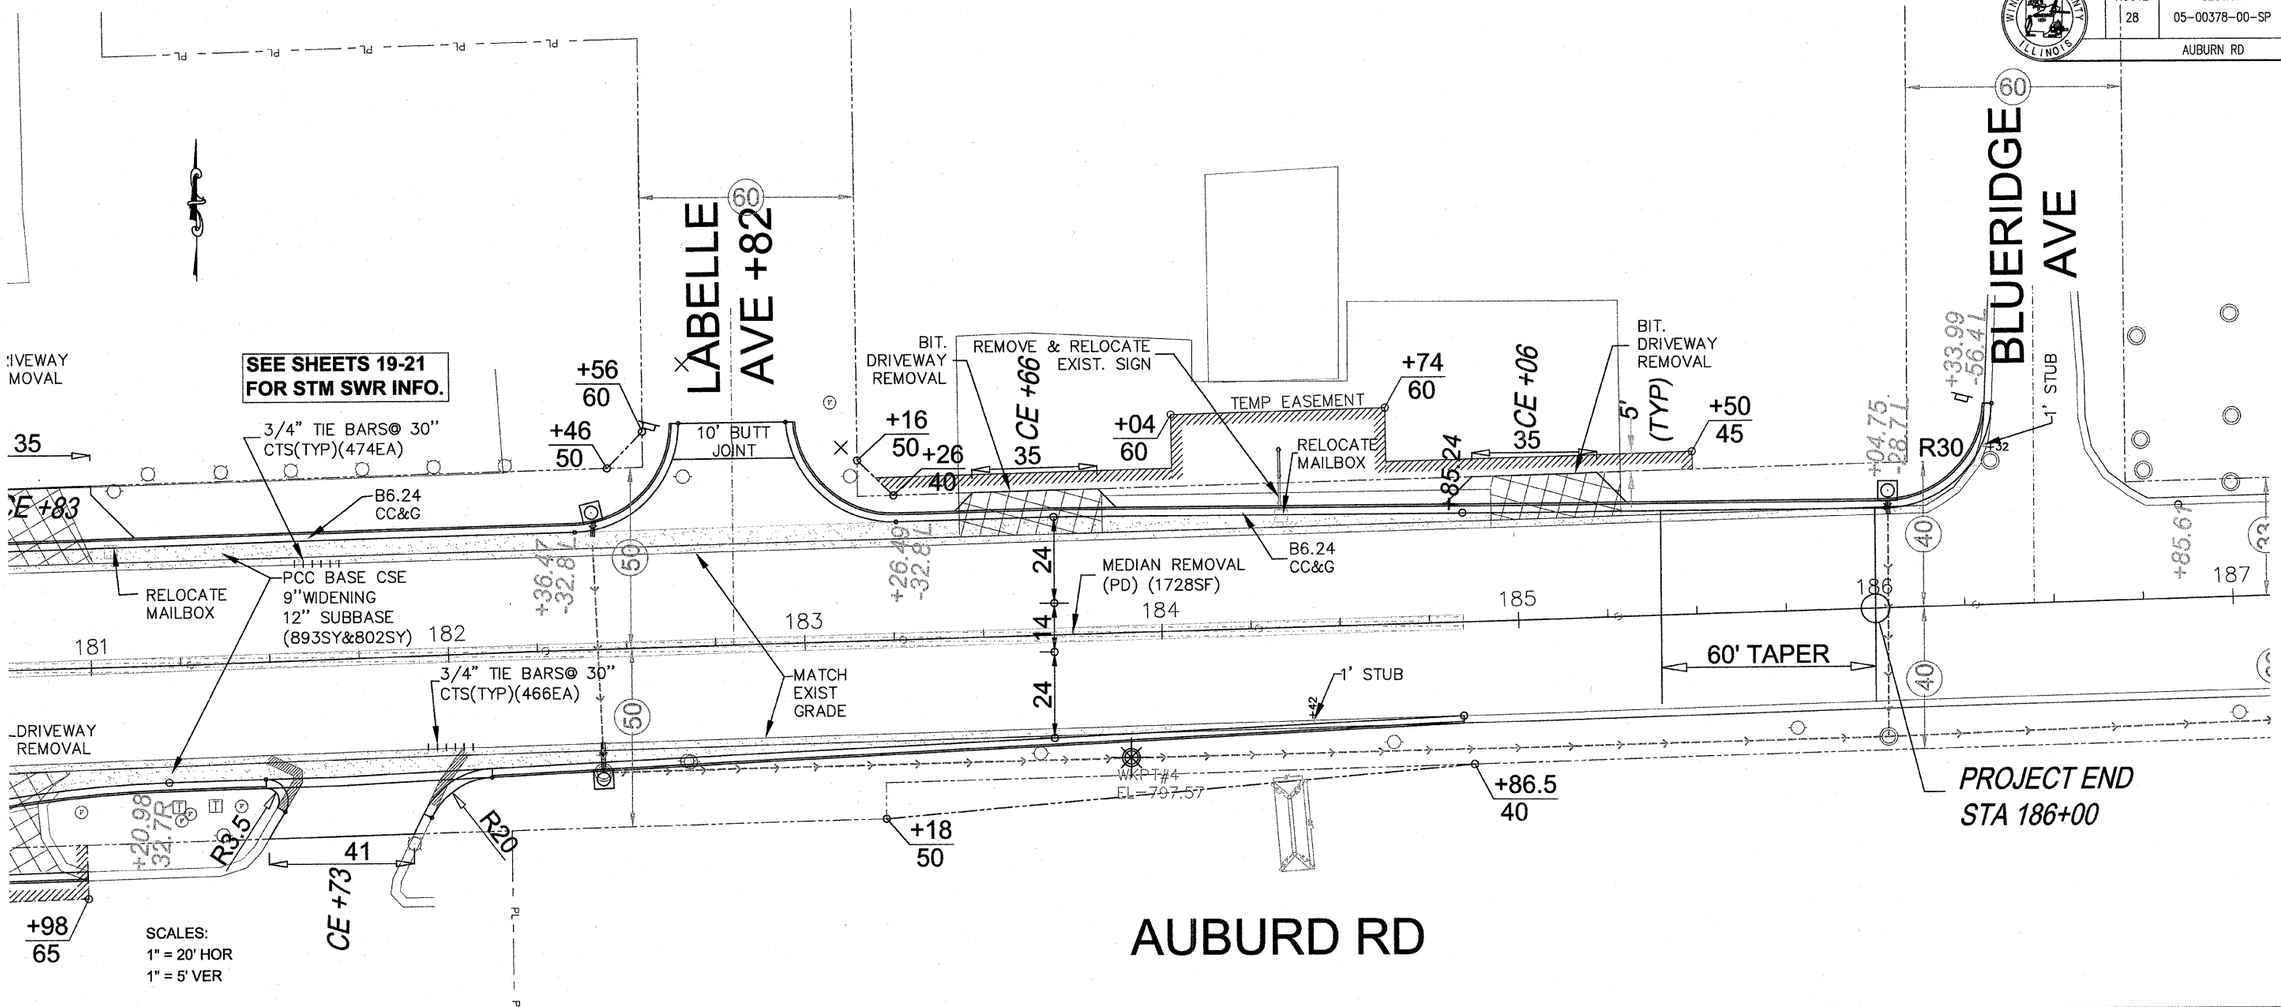

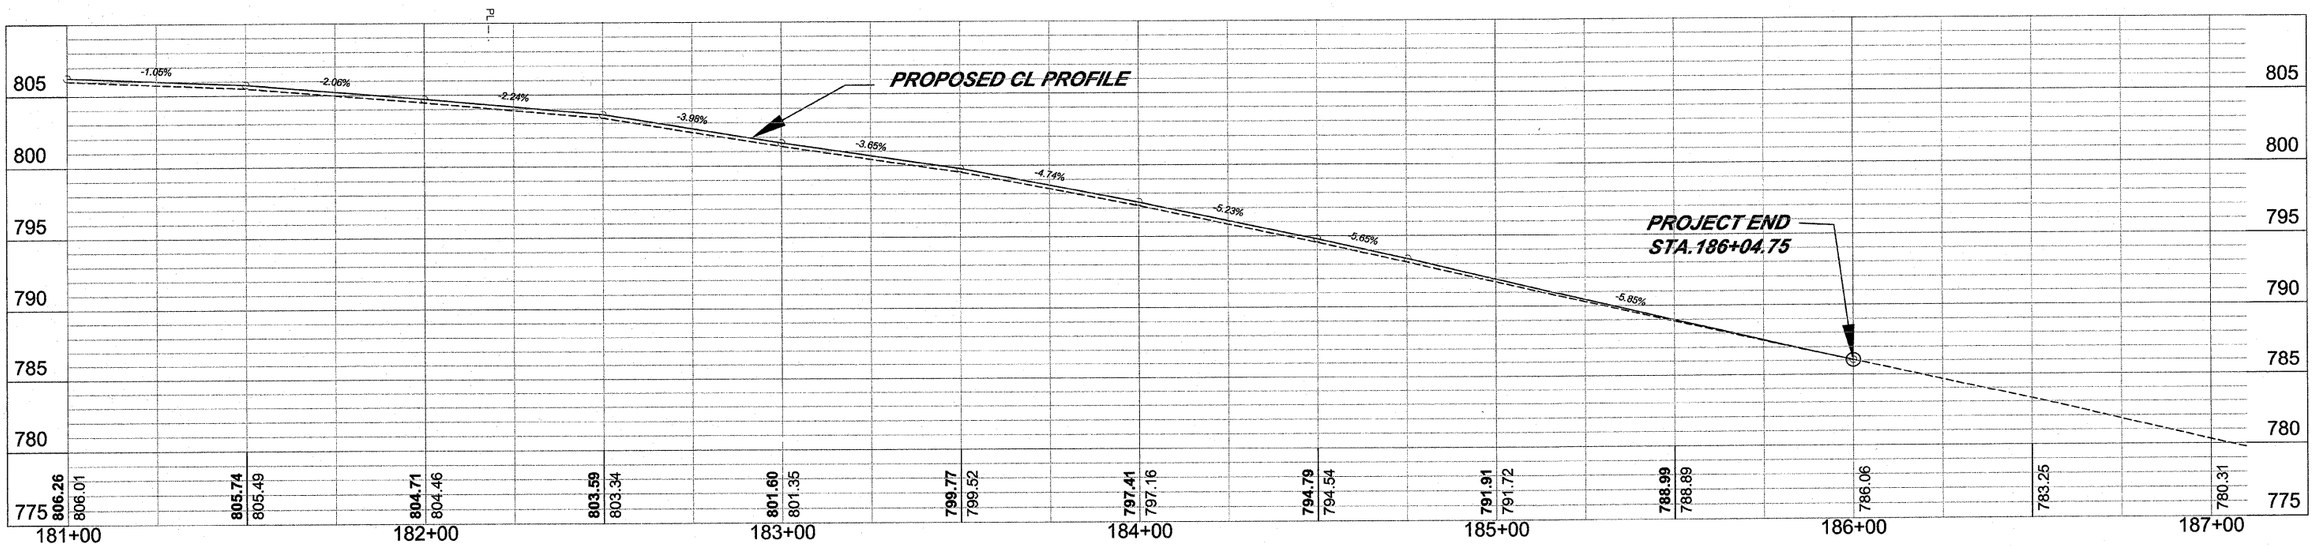

AUBURN RD
PLAN & PROFILE