ROUTE	SECTION	SHEET
41	05-00378-00-SP	30 OF 44
AUBURN/SPRINGFIELD		

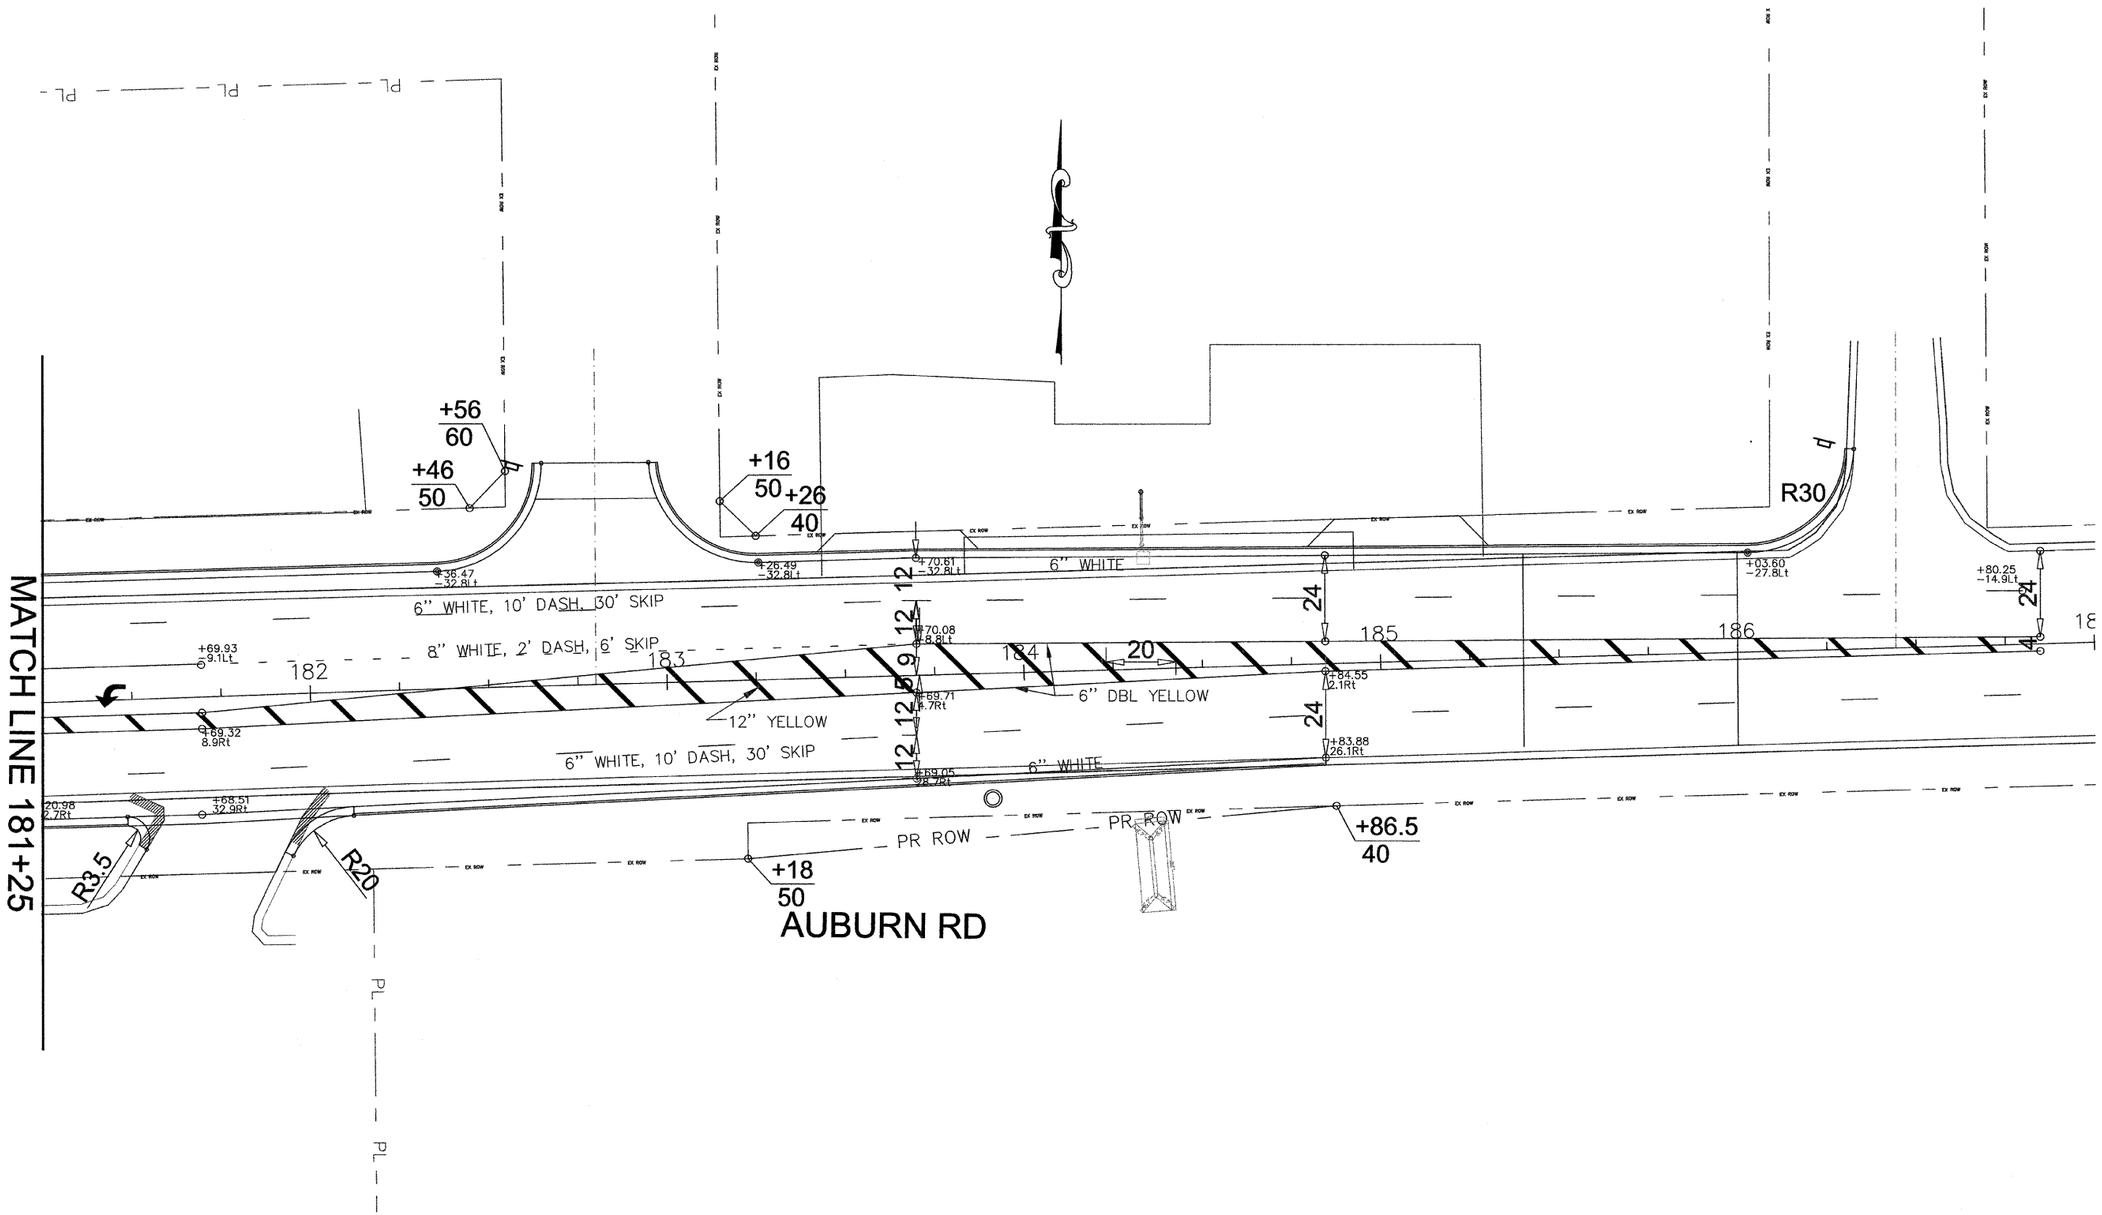

SCALE

HORIZ. 1"=20' (FULL SIZE)

HORIZ. 1"=40' (1/4 SIZE)

STRIPING