ROUTE	SECTION	SHEET
41	05-00378-00-SP	31 OF 44
	SPRINGFIELD AVE	

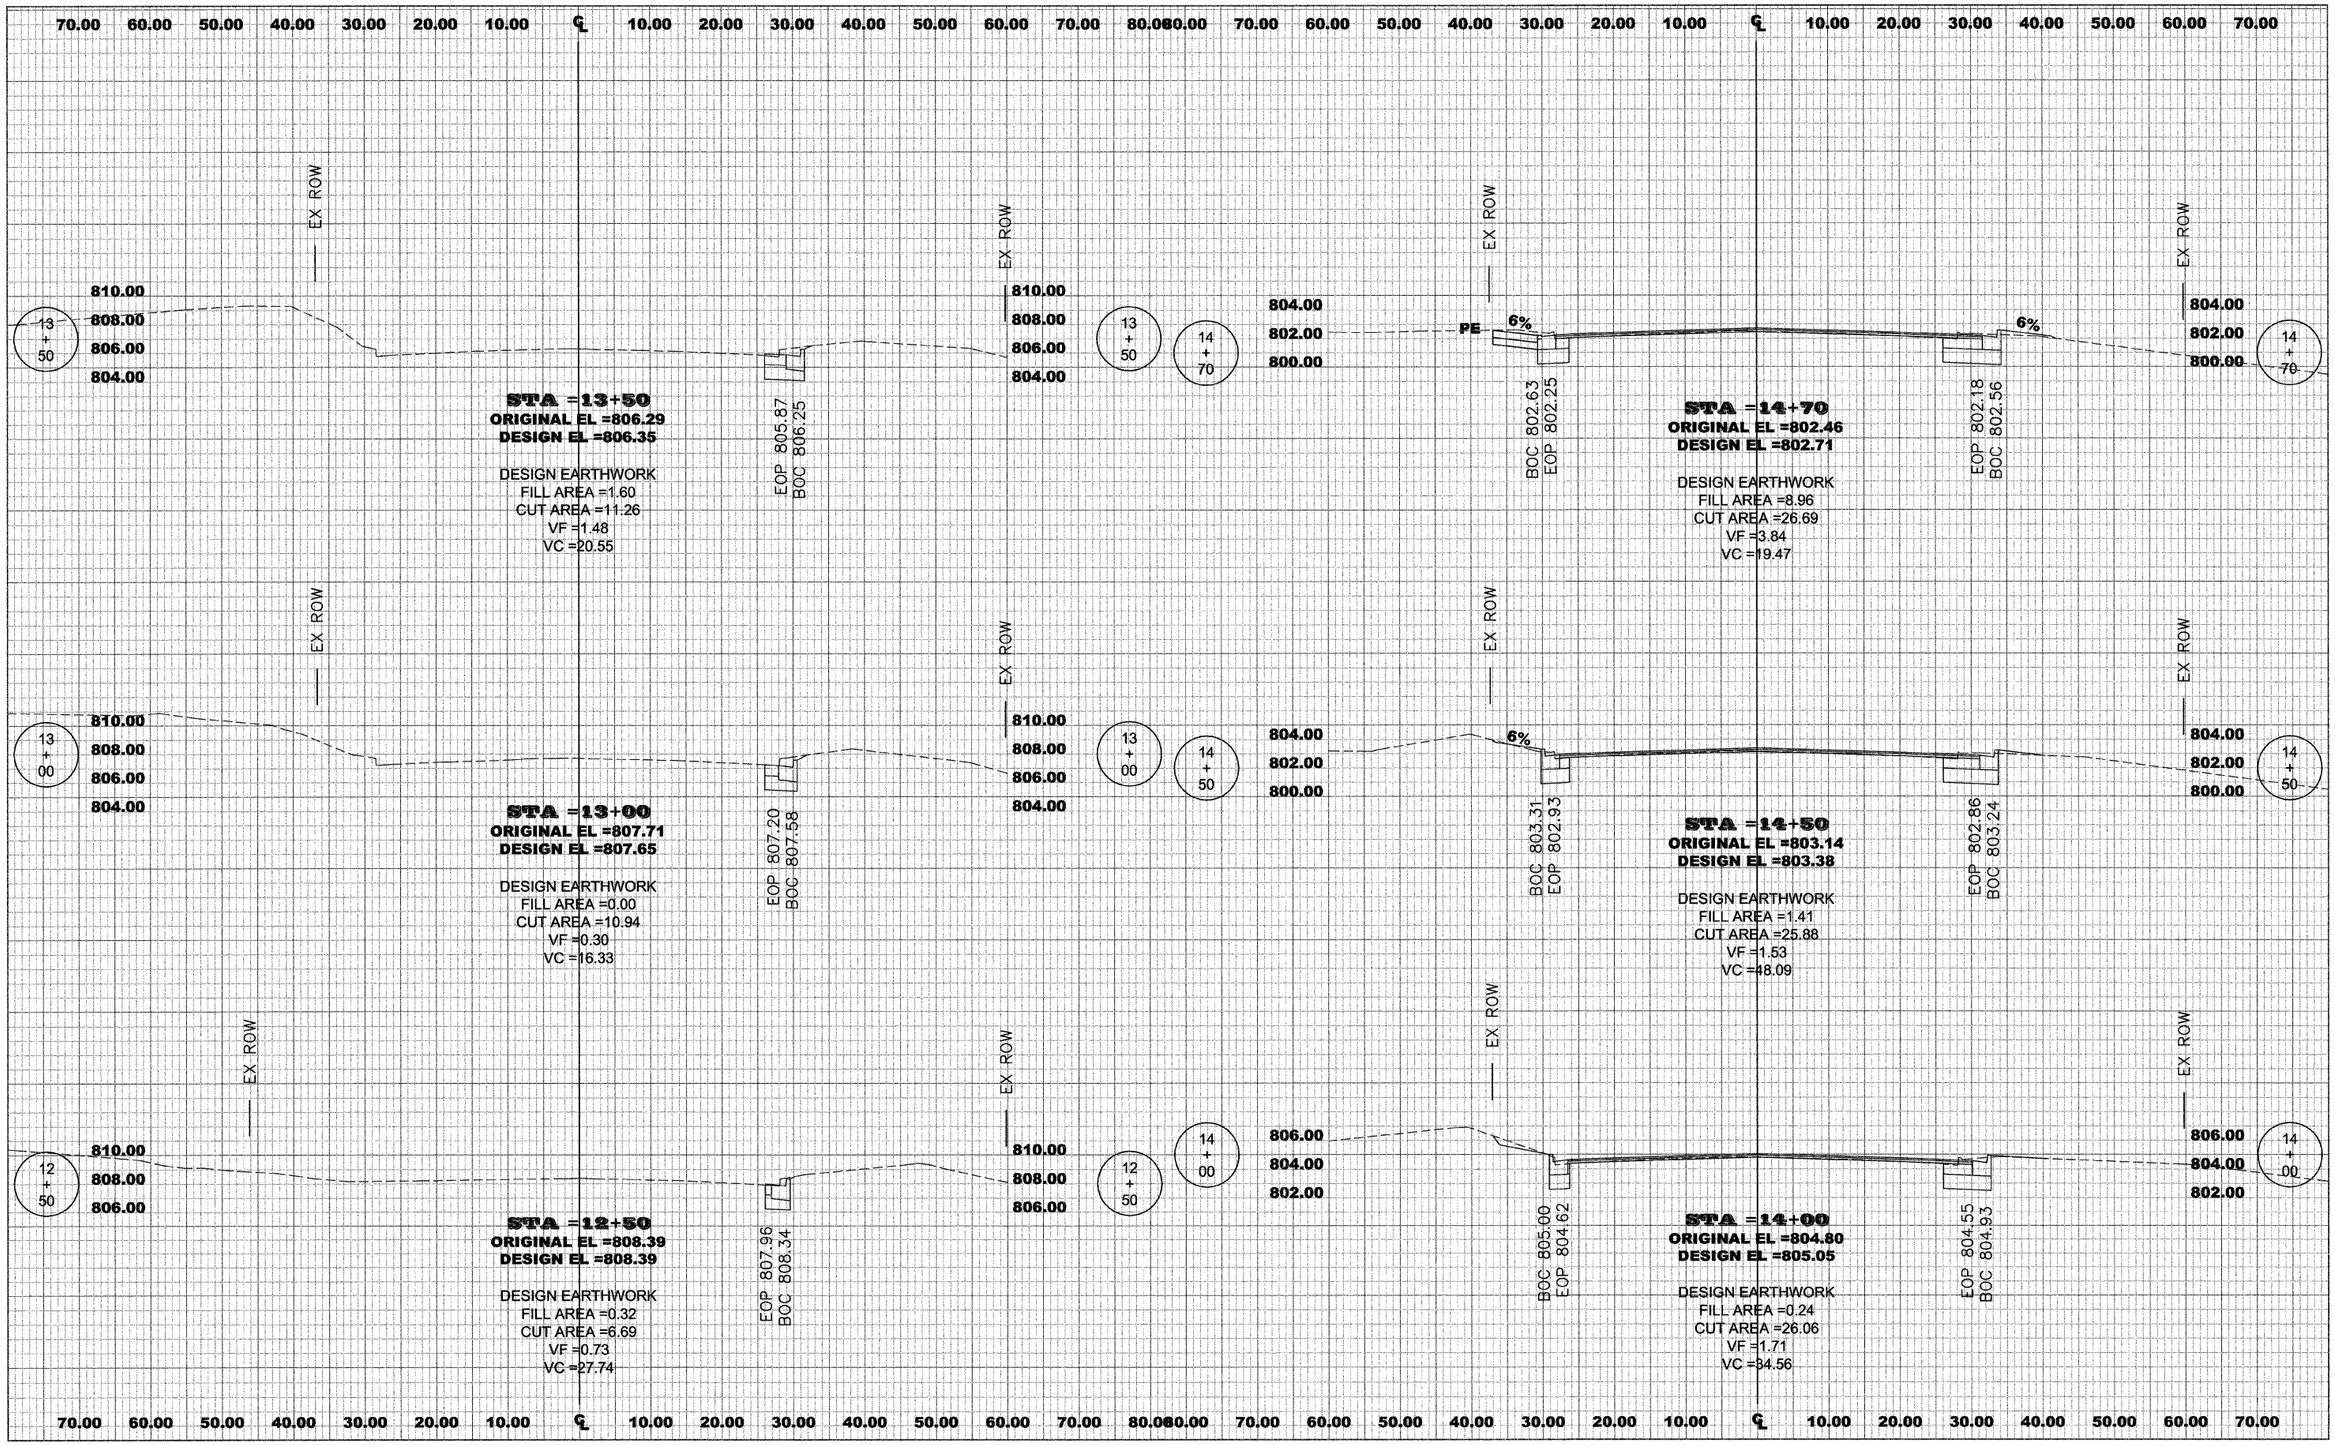

SPRINGFIELD AVE
CROSS-SECTION