| ROUTE | SECTION | SHEET |
|---|---|---|
| 41 | 05-00378-00-SP | 33 OF 44 |

SPRINGFIELD AVE

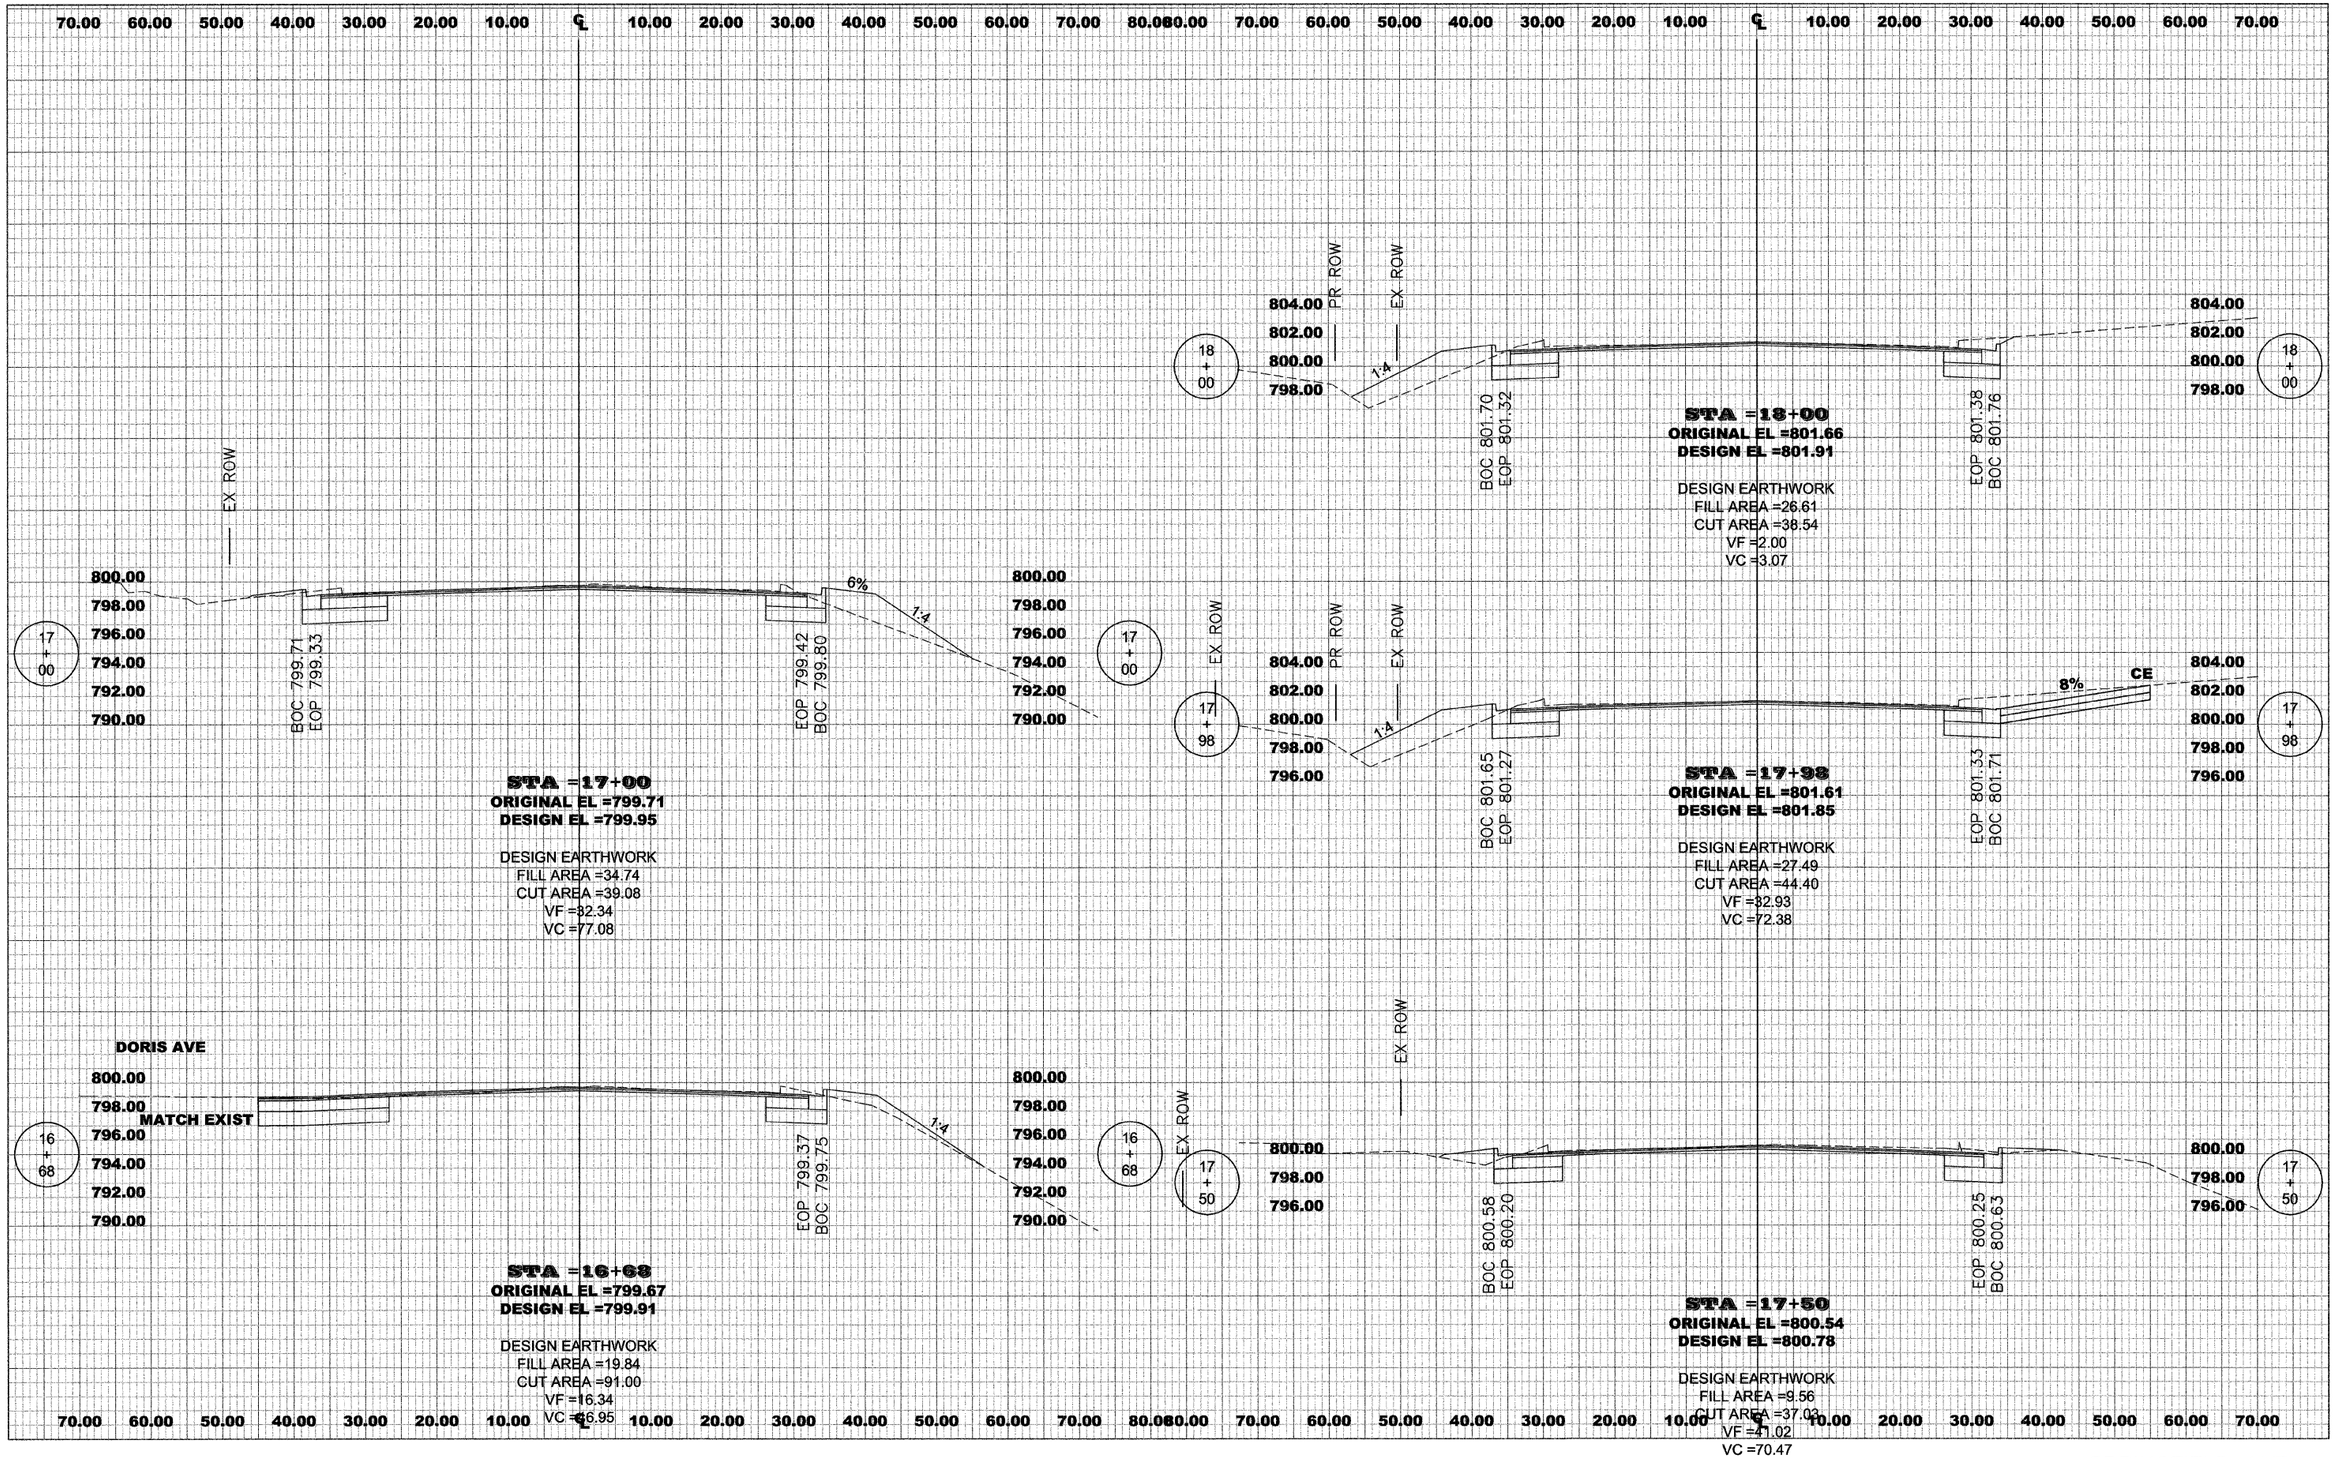


SPRINGFIELD AVE
CROSS-SECTION