ROUTE	SECTION	SHEET
41	05-00378-00-SP	35 OF 44
SPRINGFIELD AVE		

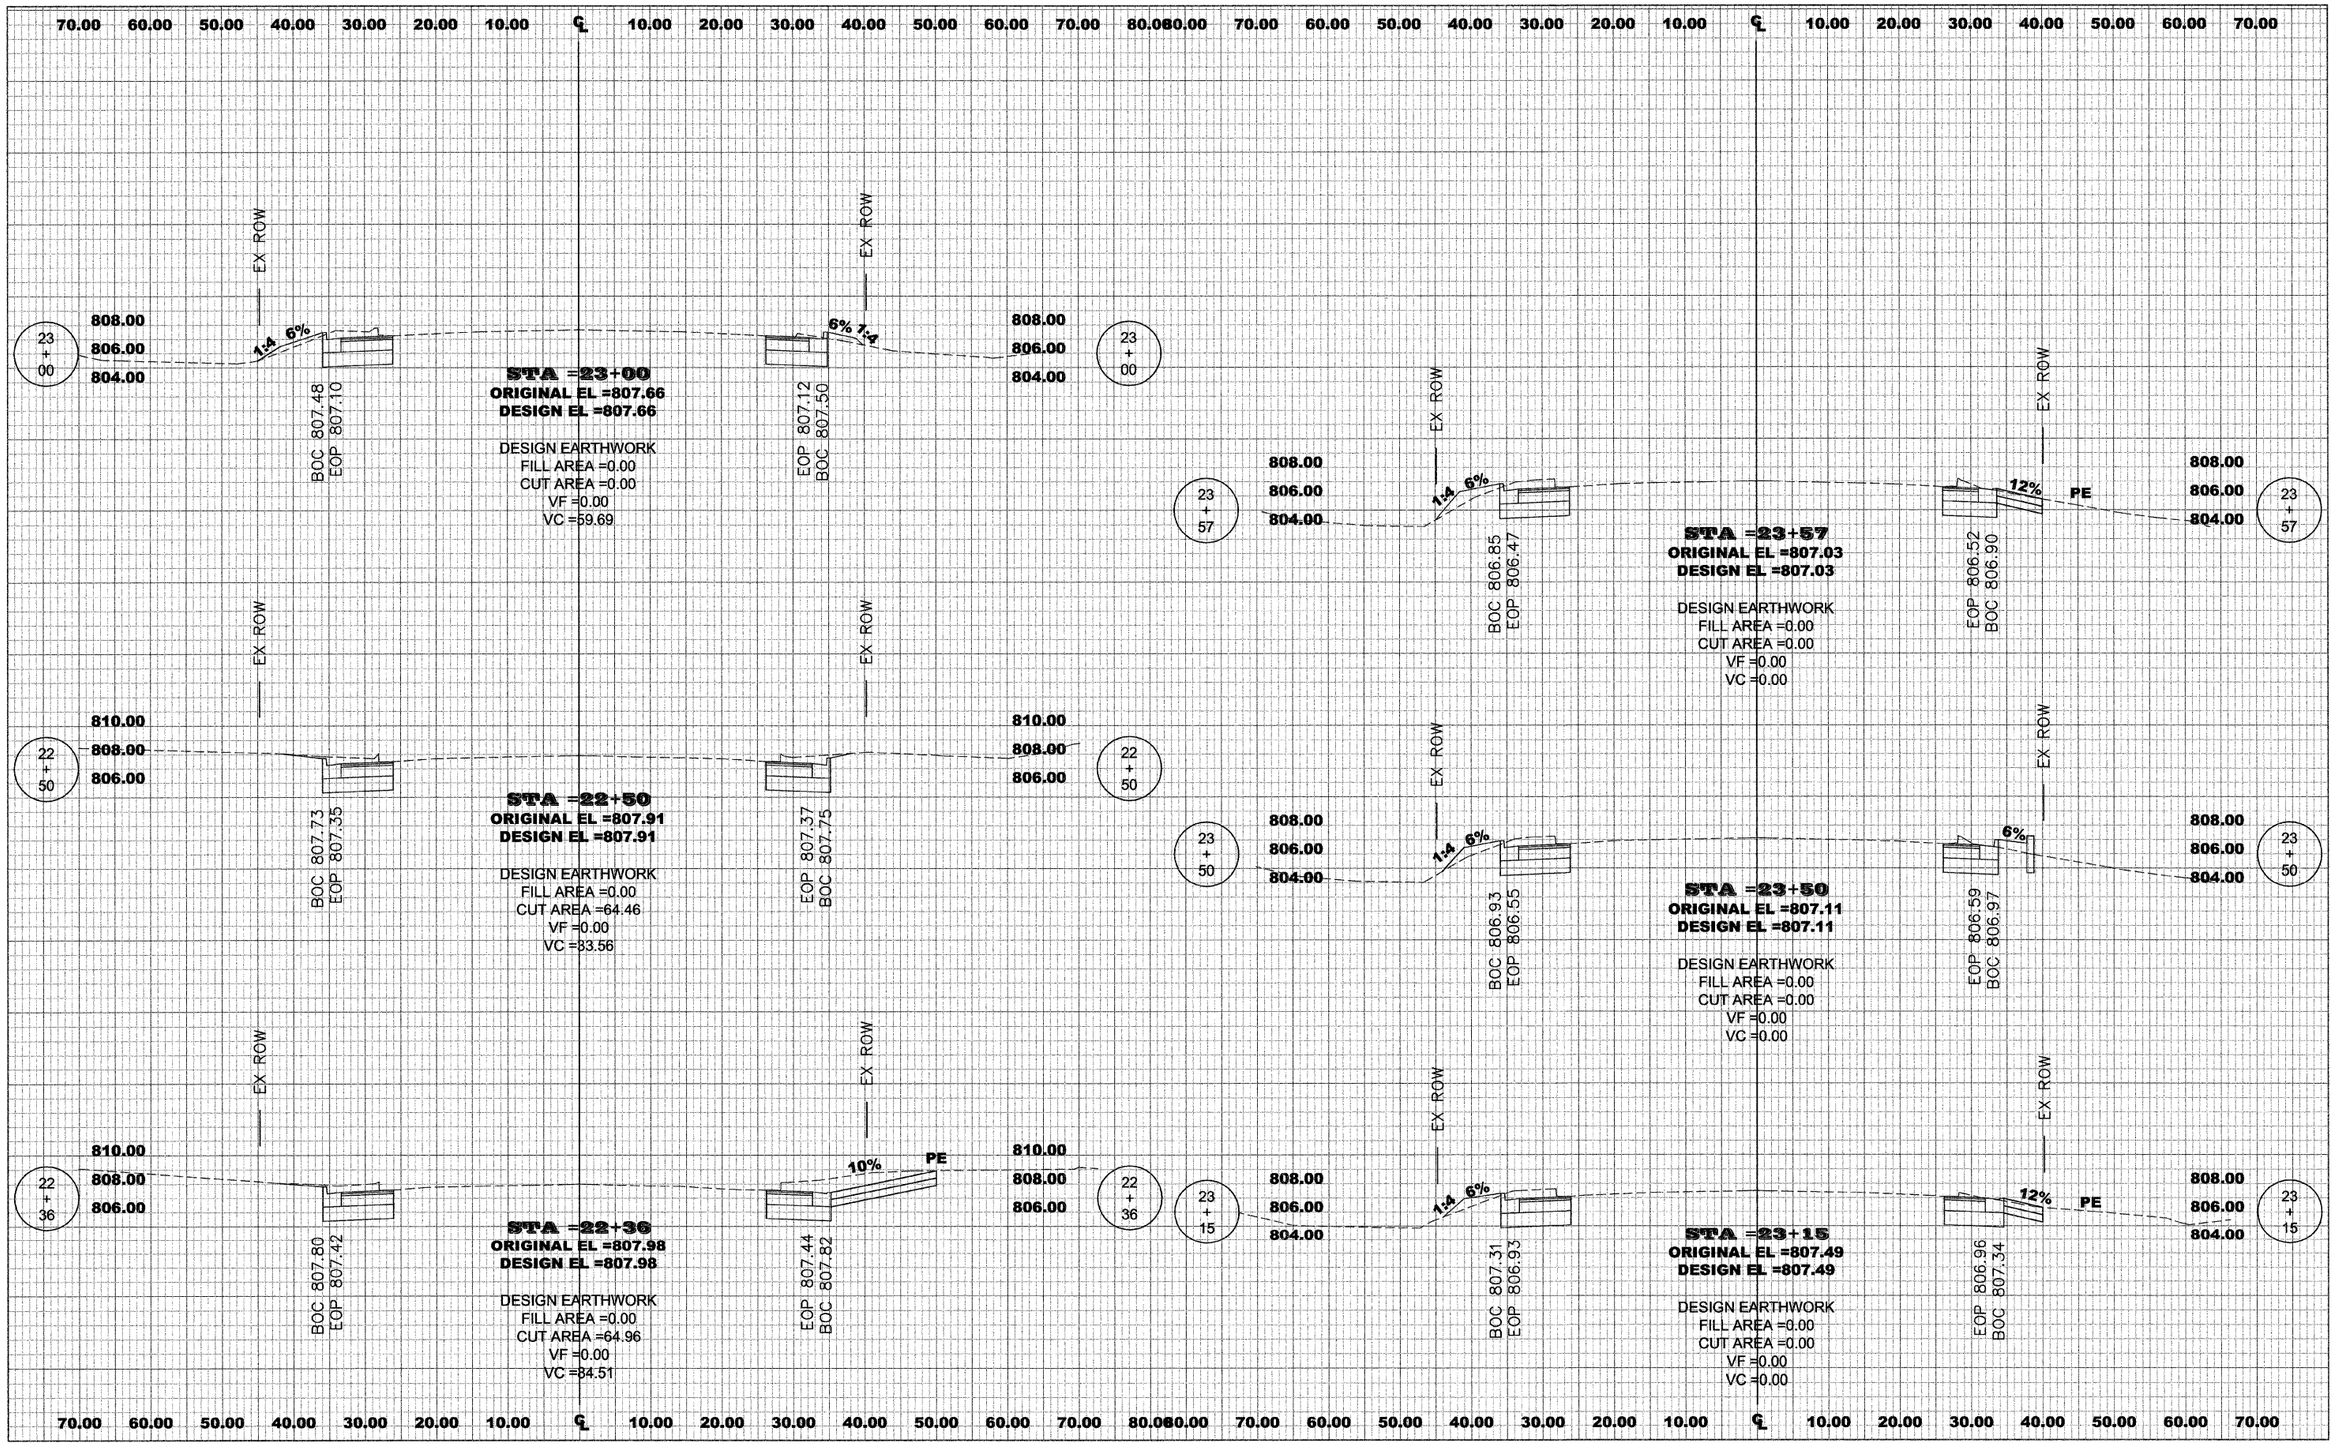

SPRINGFIELD AVE
CROSS-SECTION