ROUTE	SECTION	SHEET
41	05-00378-00-SP	37 OF 44

SPRINGFIELD AVE

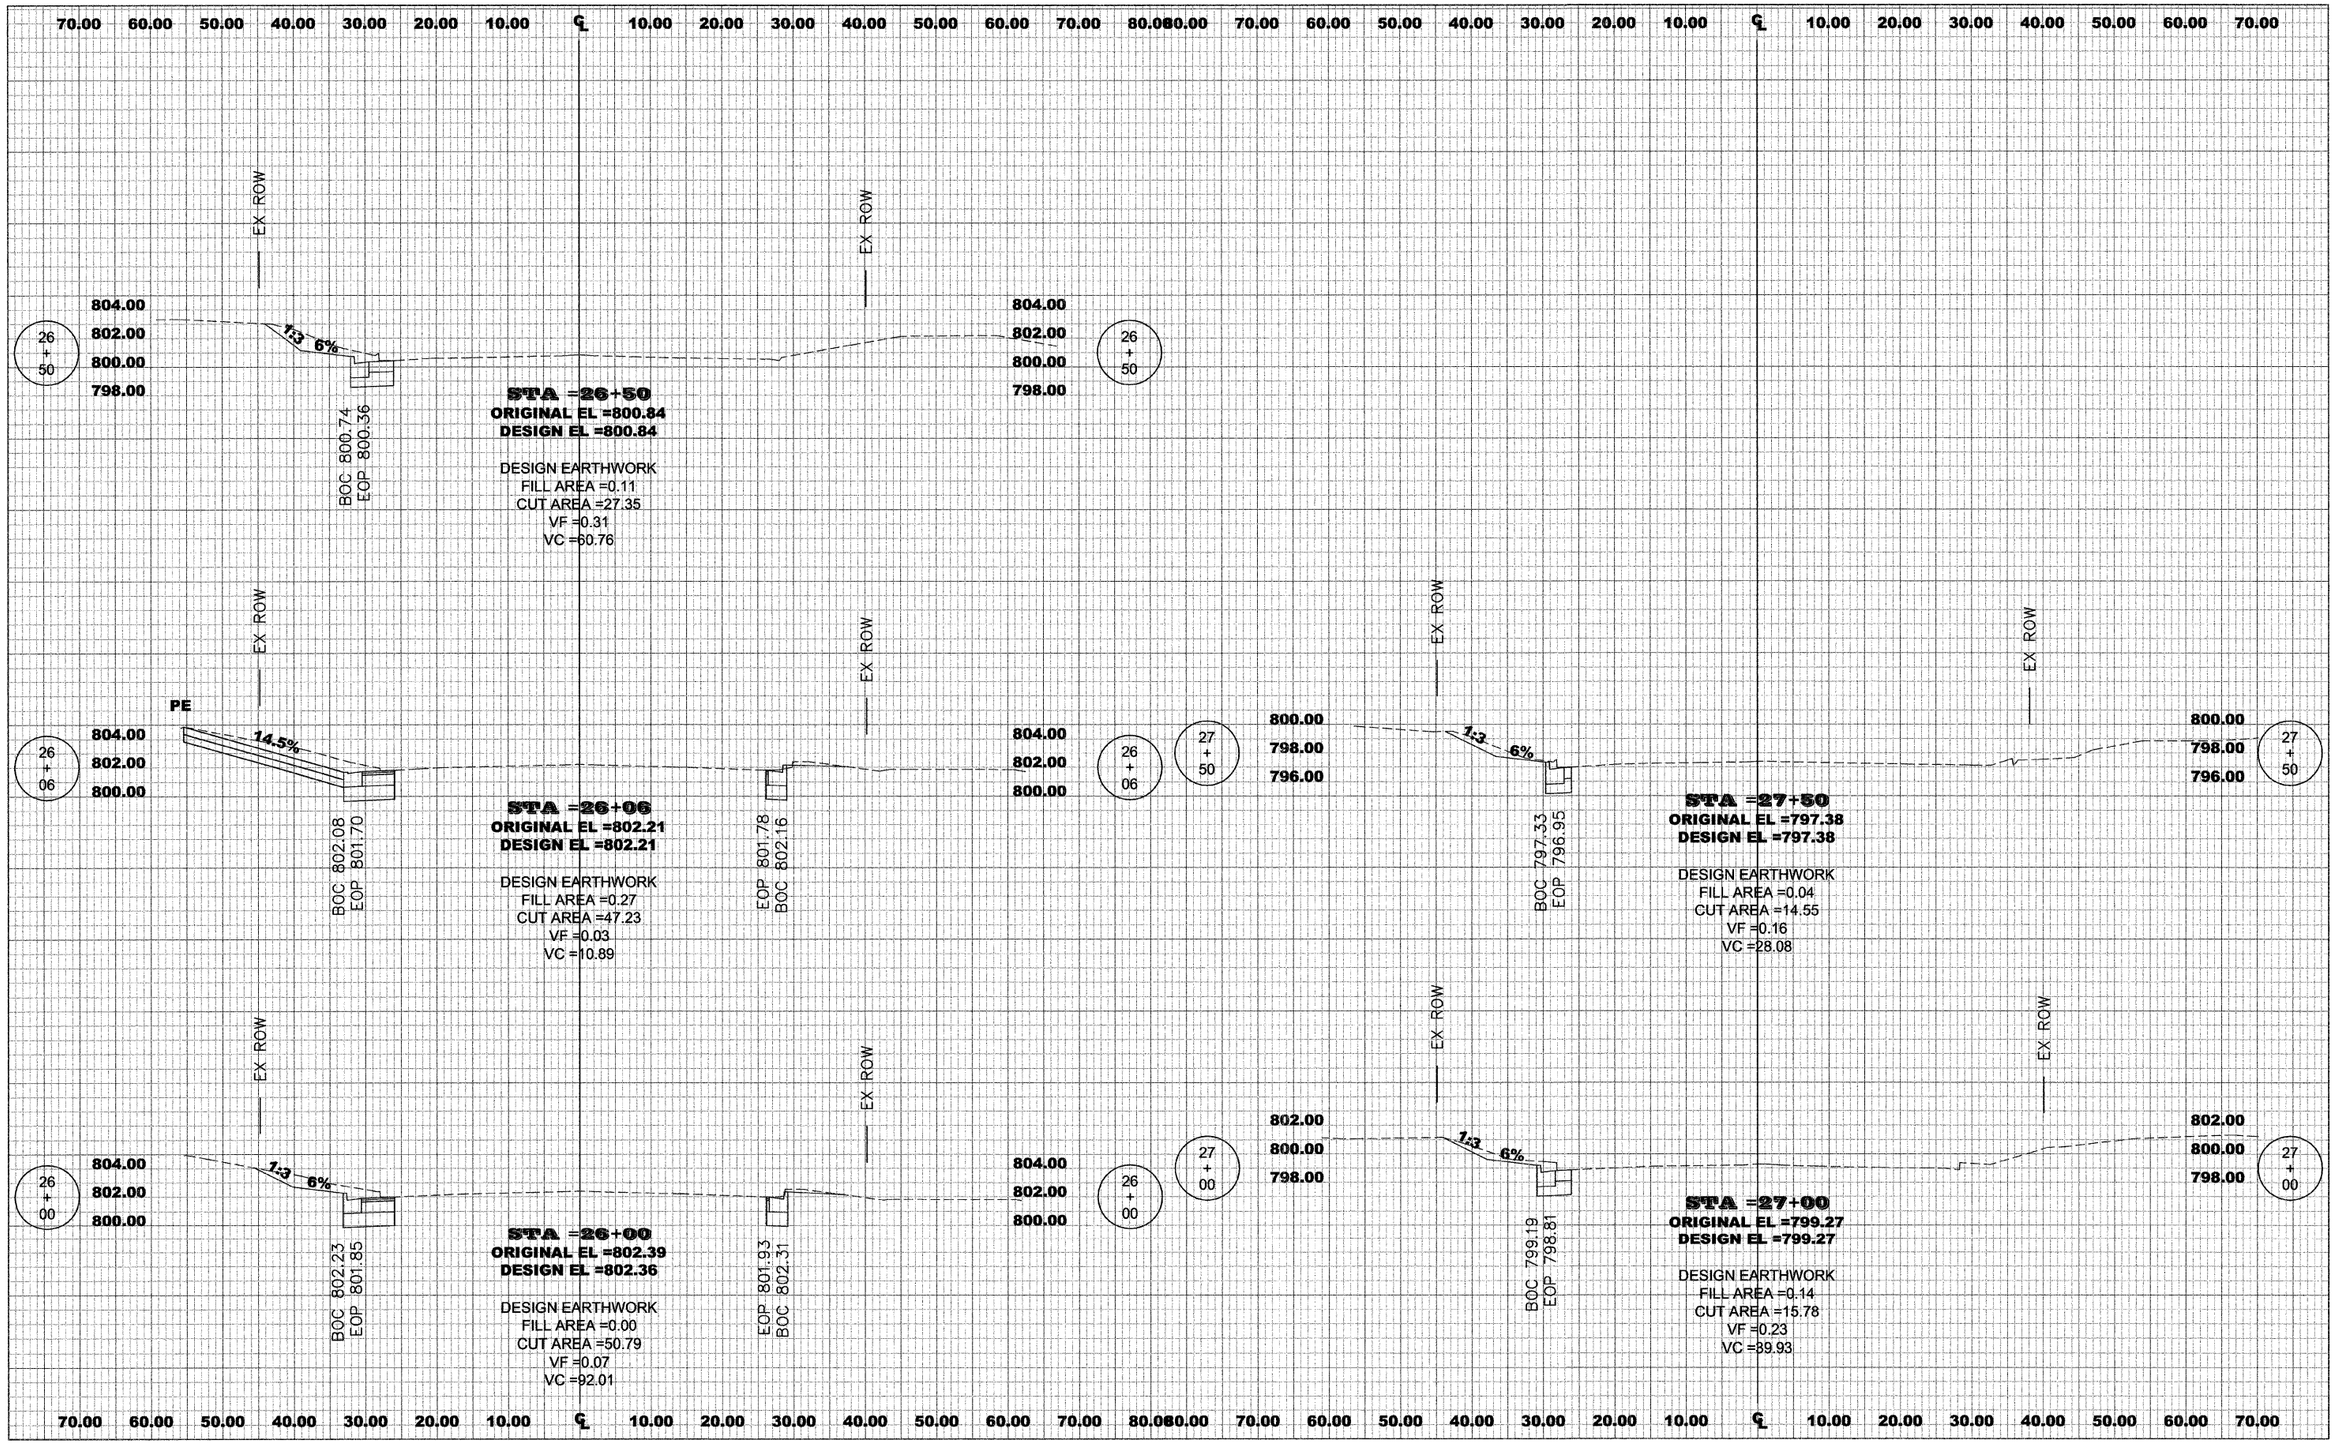

SPRINGFIELD AVE
CROSS-SECTION