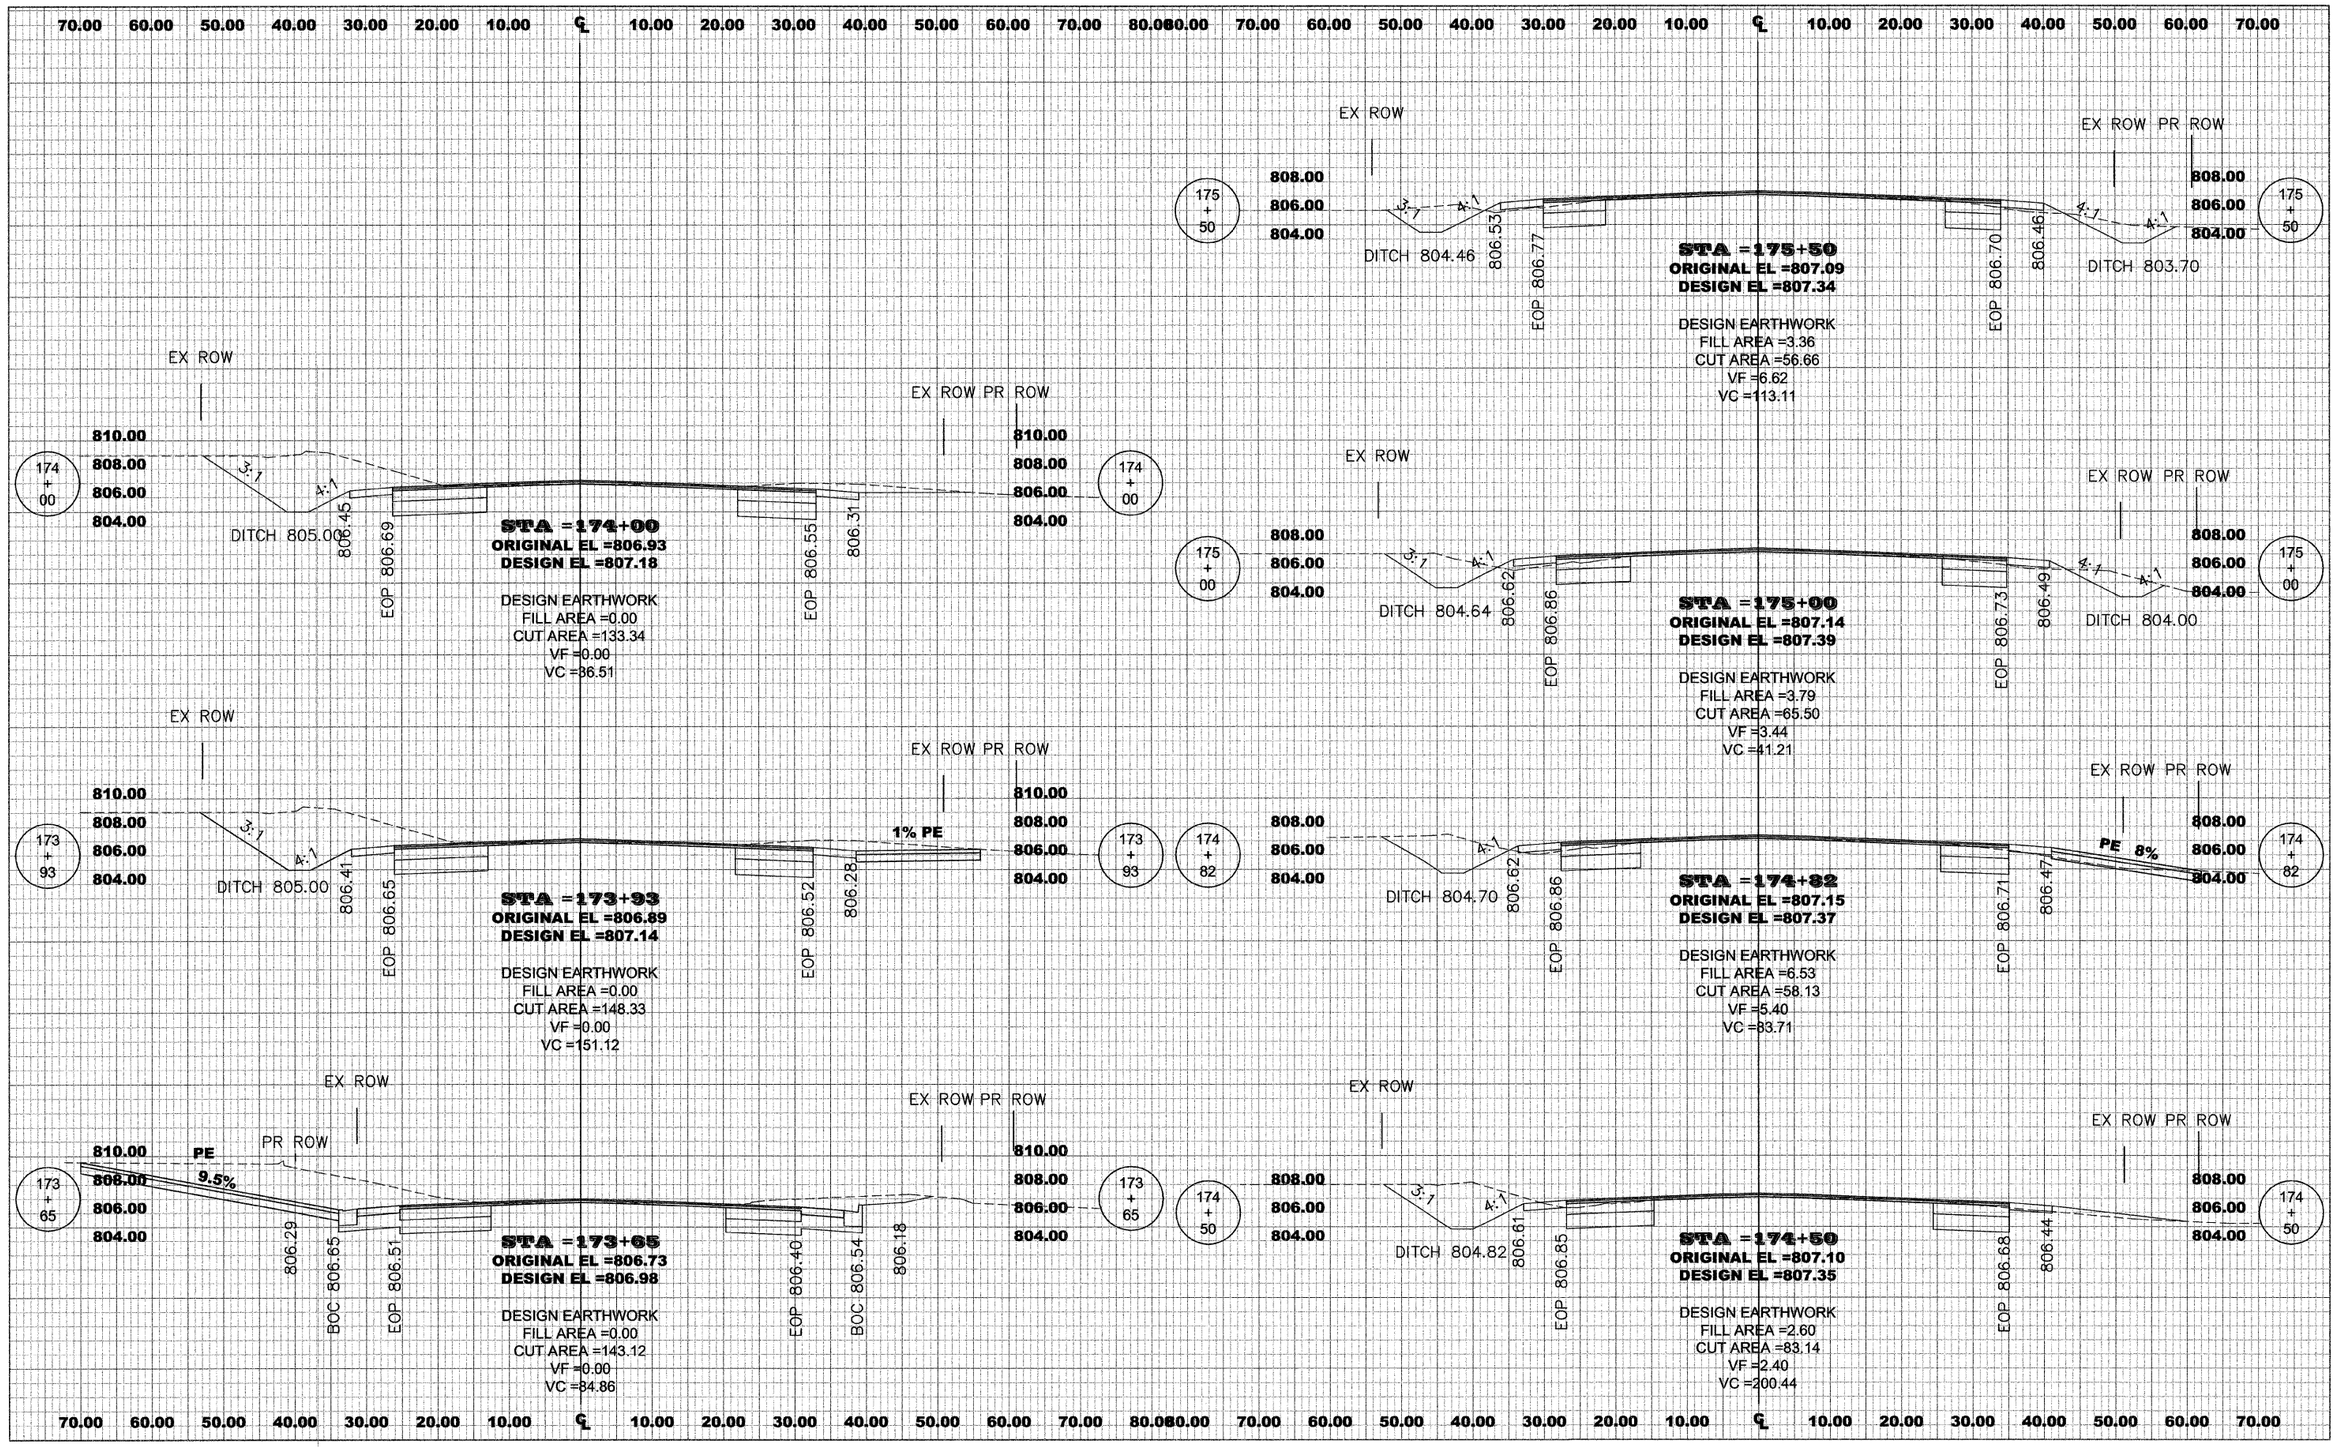


AUBURN RD
CROSS-SECTION