ROUTE	SECTION	SHEET
28	05-00378-00-SP	42 OF 44
	AUBURN RD	

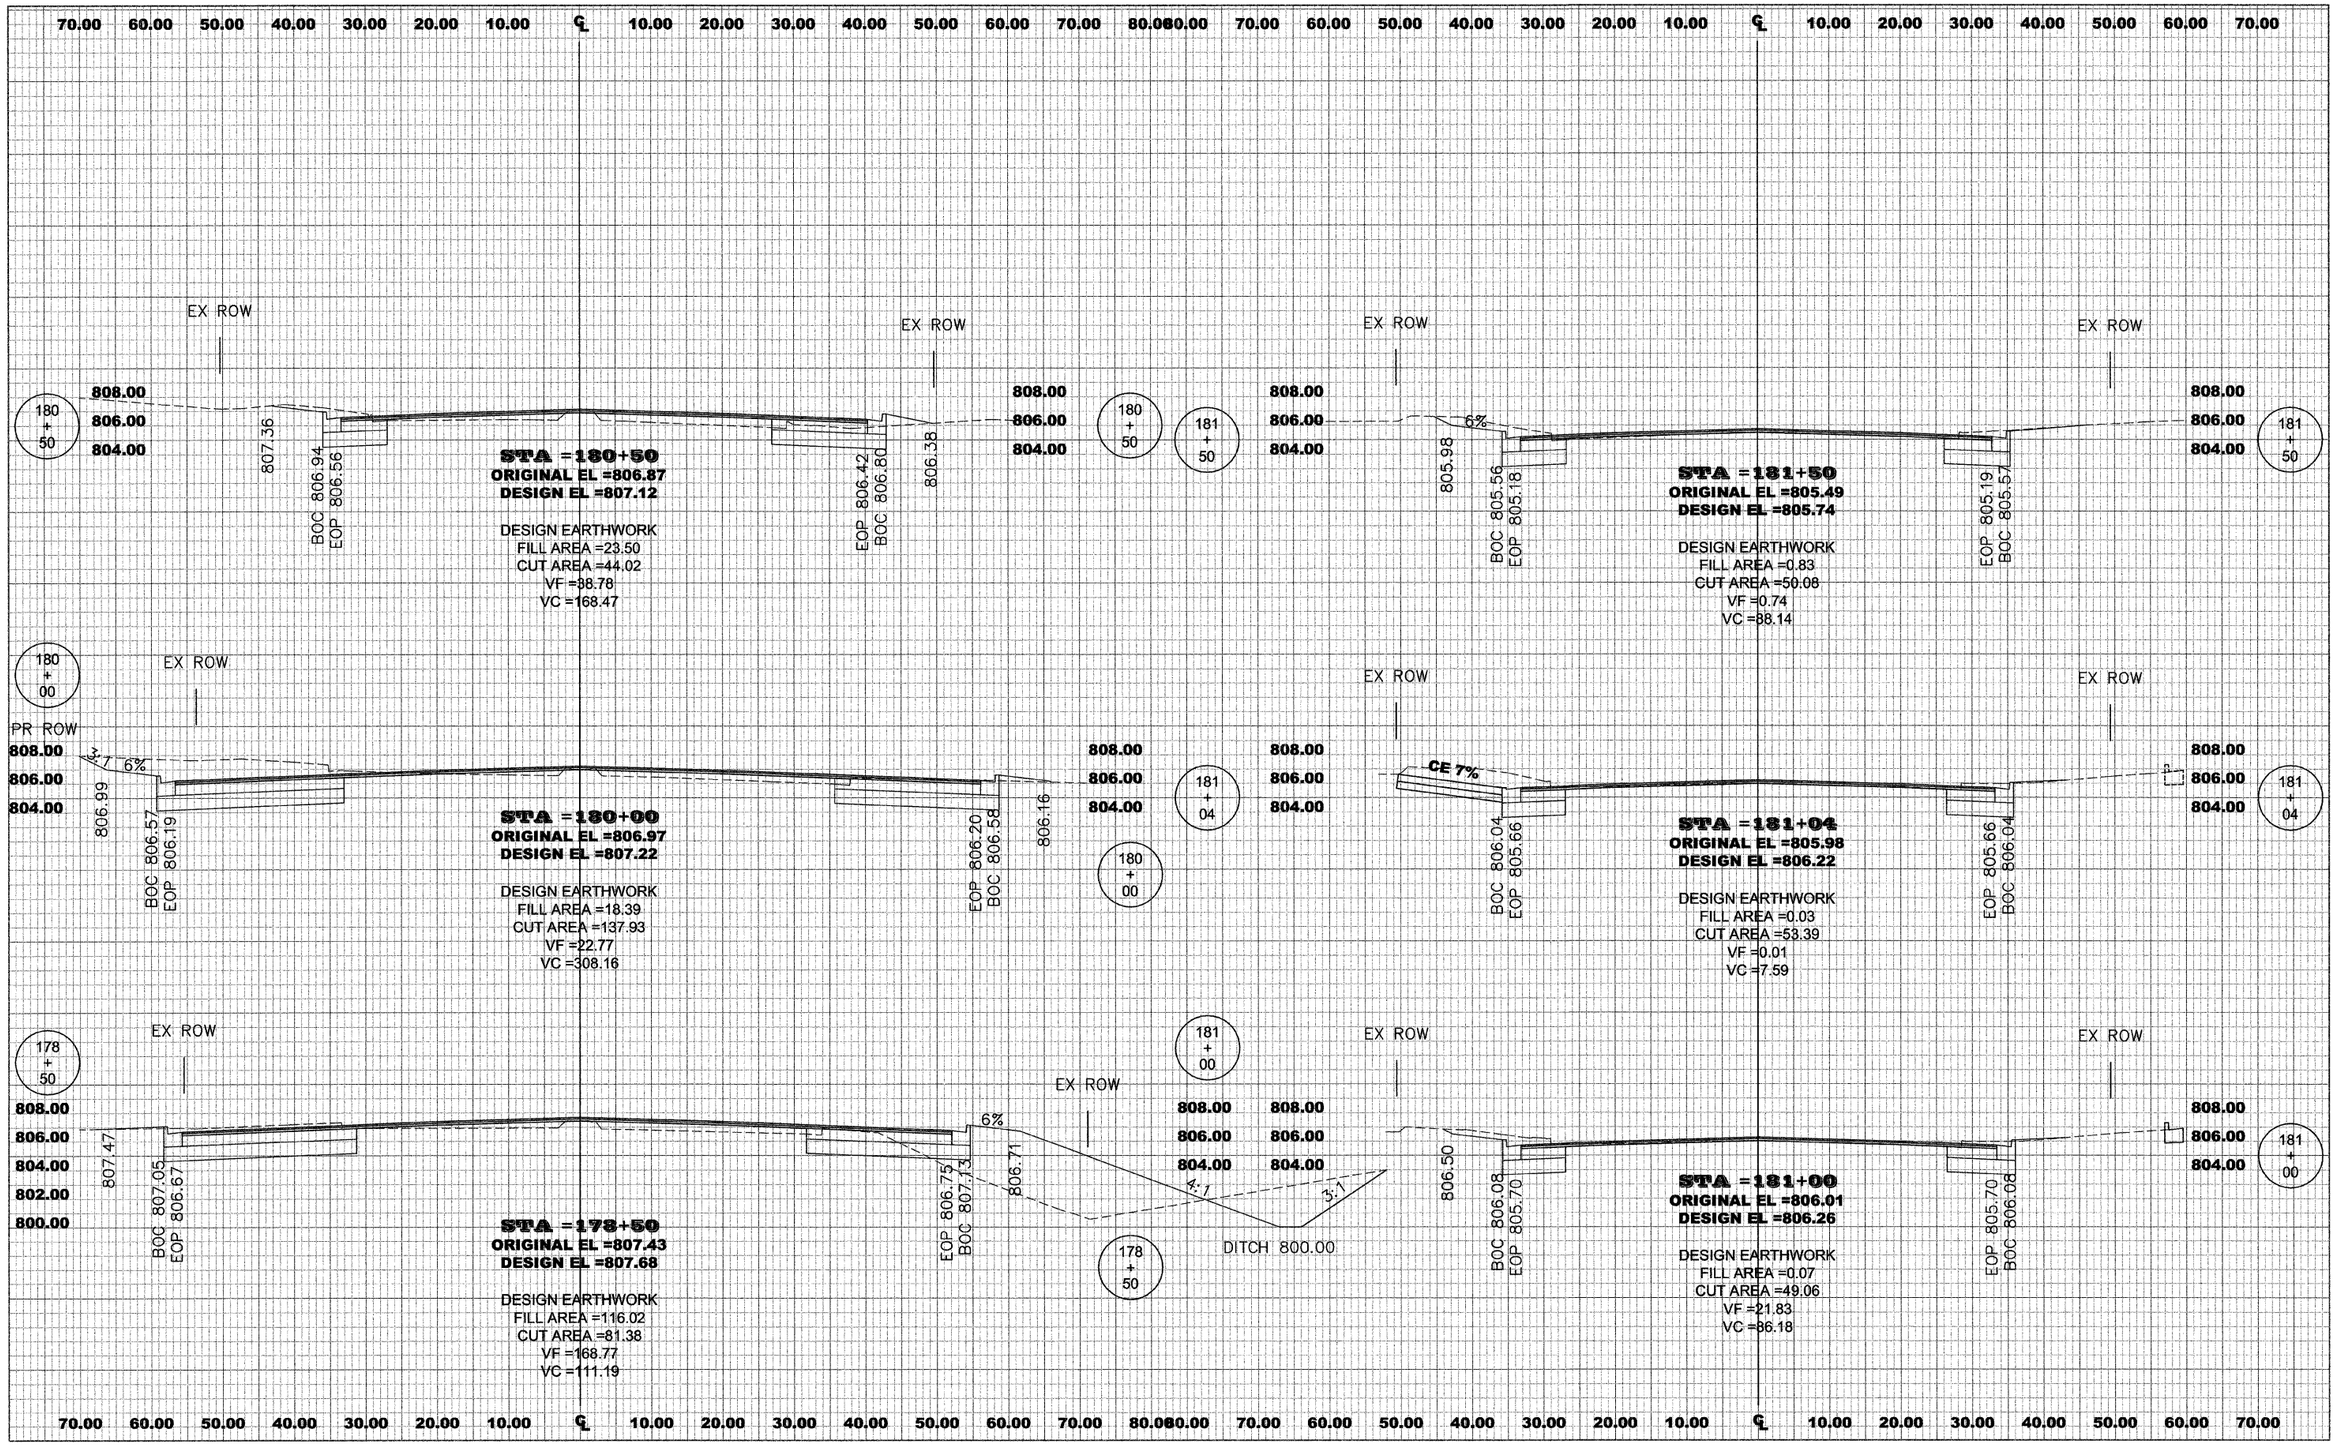

AUBURN RD
CROSS-SECTION