WINNEBAGO COUNTY ILLINOIS	ROUTE	SECTION	SHEET
	28	05-00378-00-SP	43 OF 44
	AUBURN RD		

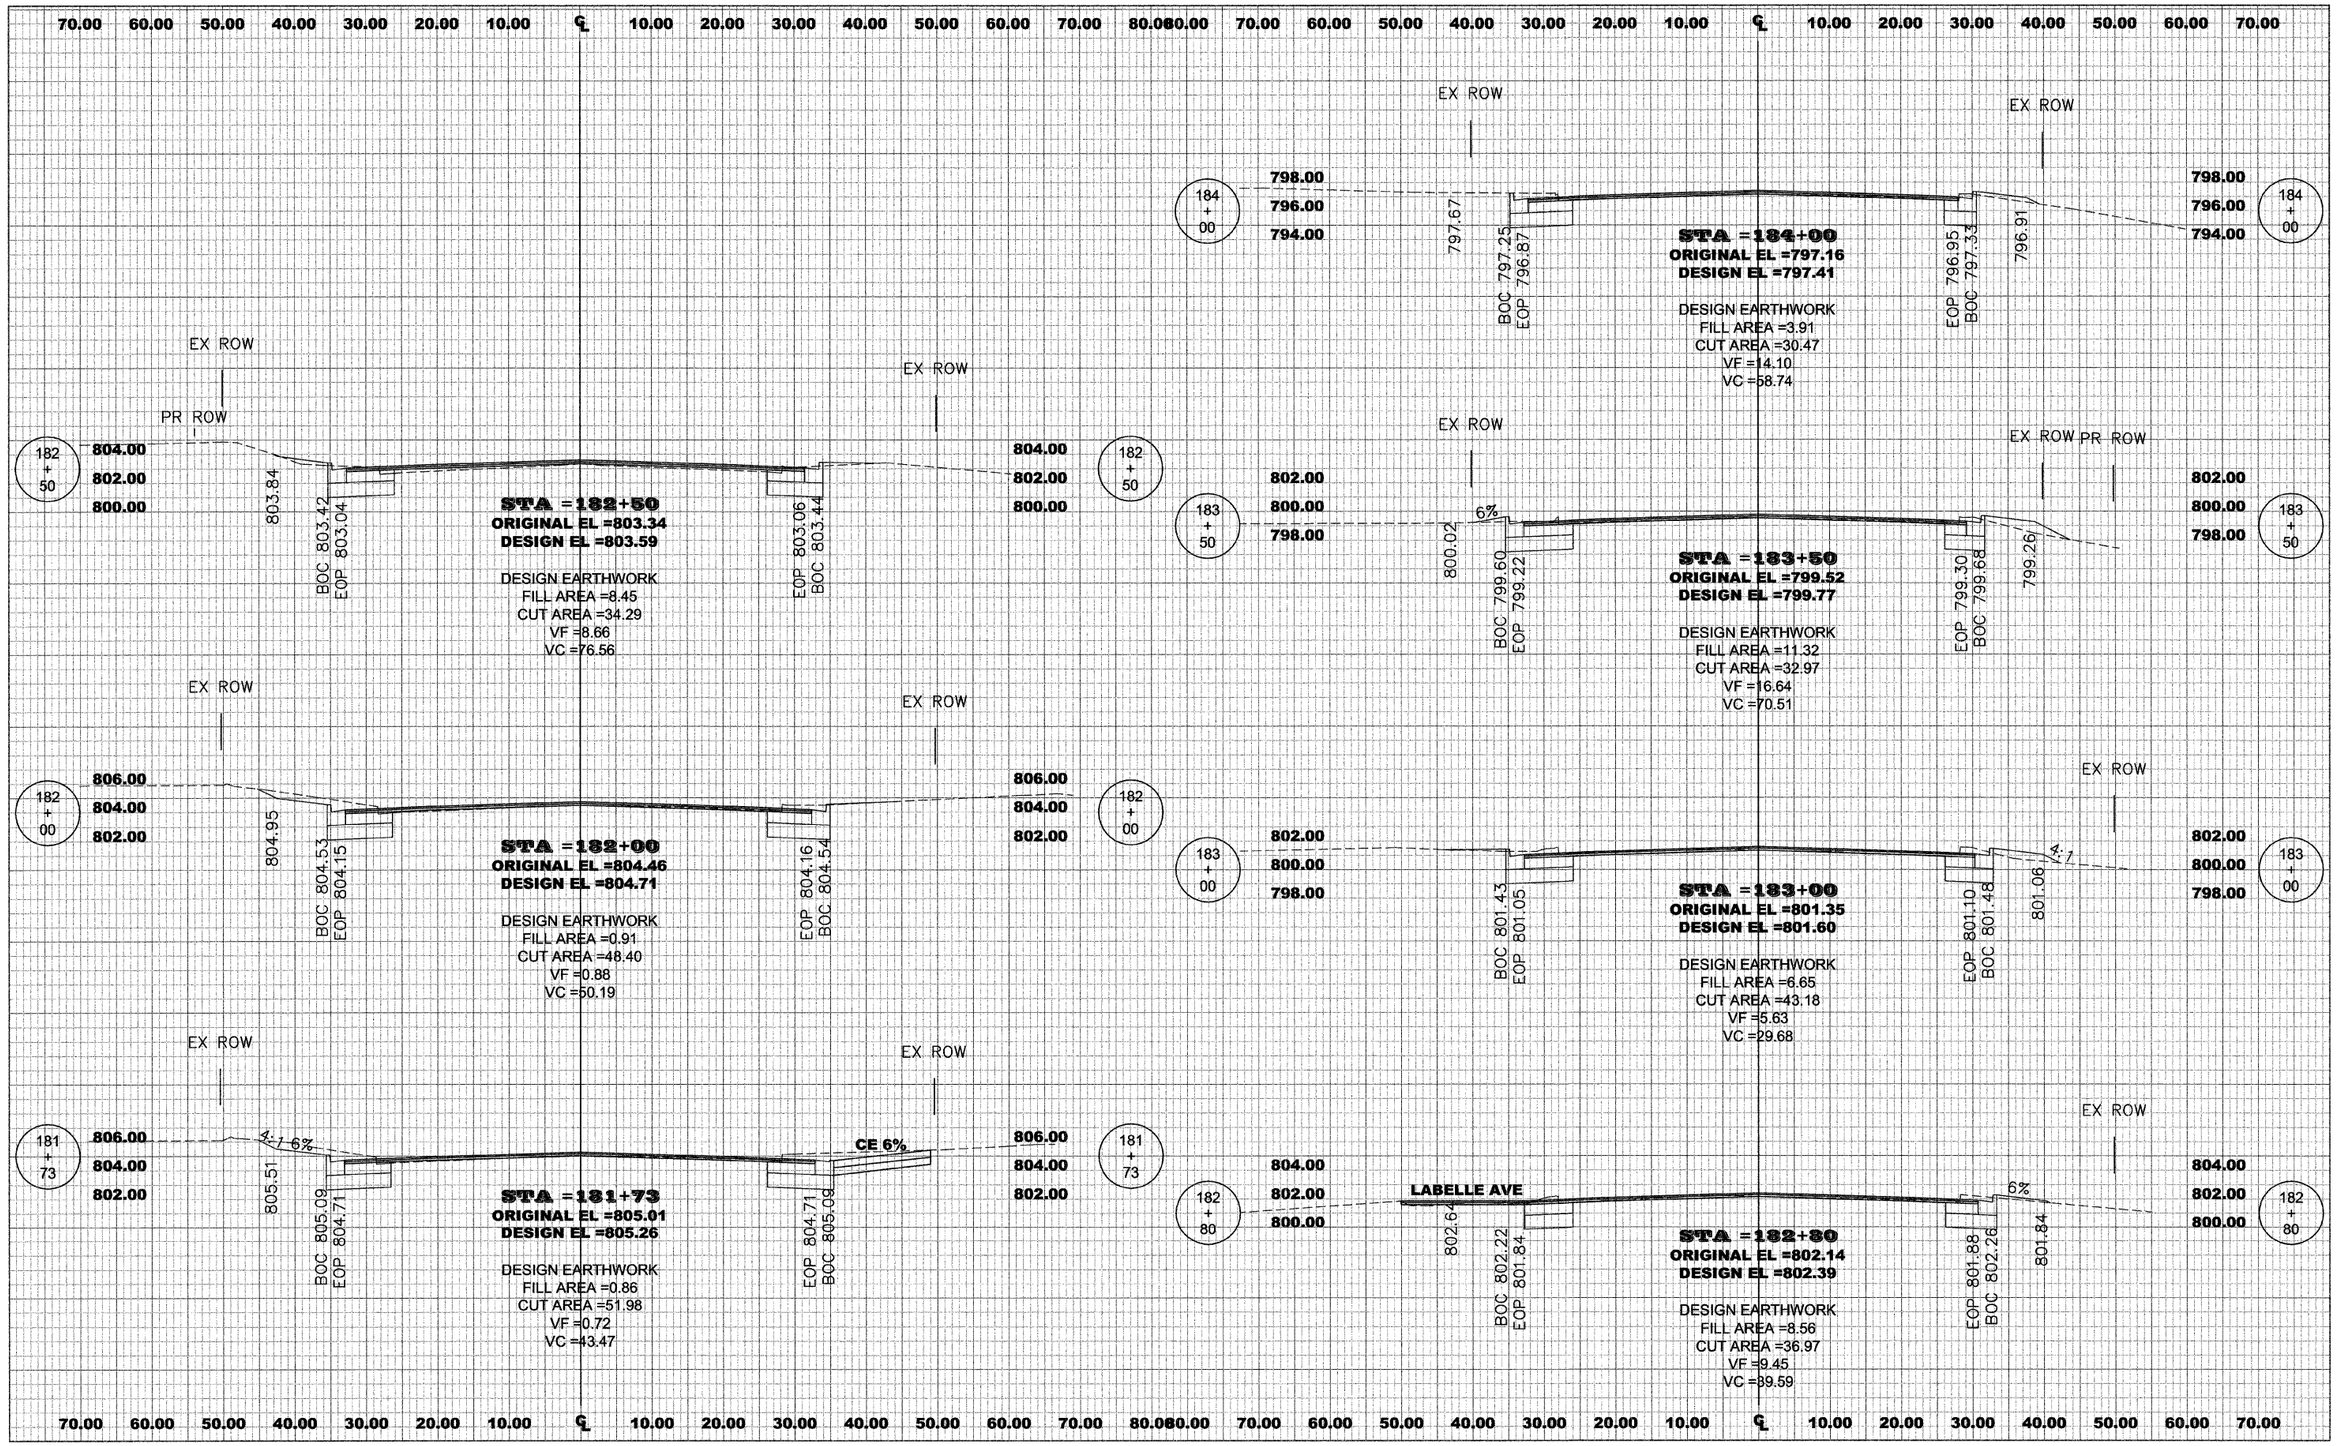

AUBURN RD
CROSS-SECTION