ROUTE NO.	SECTION	COUNTY	TOTAL SHEETS	THIS SHEET
F.A.U. 6737	*	TAZEWELL	47	40
FED. ROAD DIST. NO. 7	ILLINOIS	PROJECT	M-5083-110	
*03-00089-02-PV		CONTRACT NO. 89349		

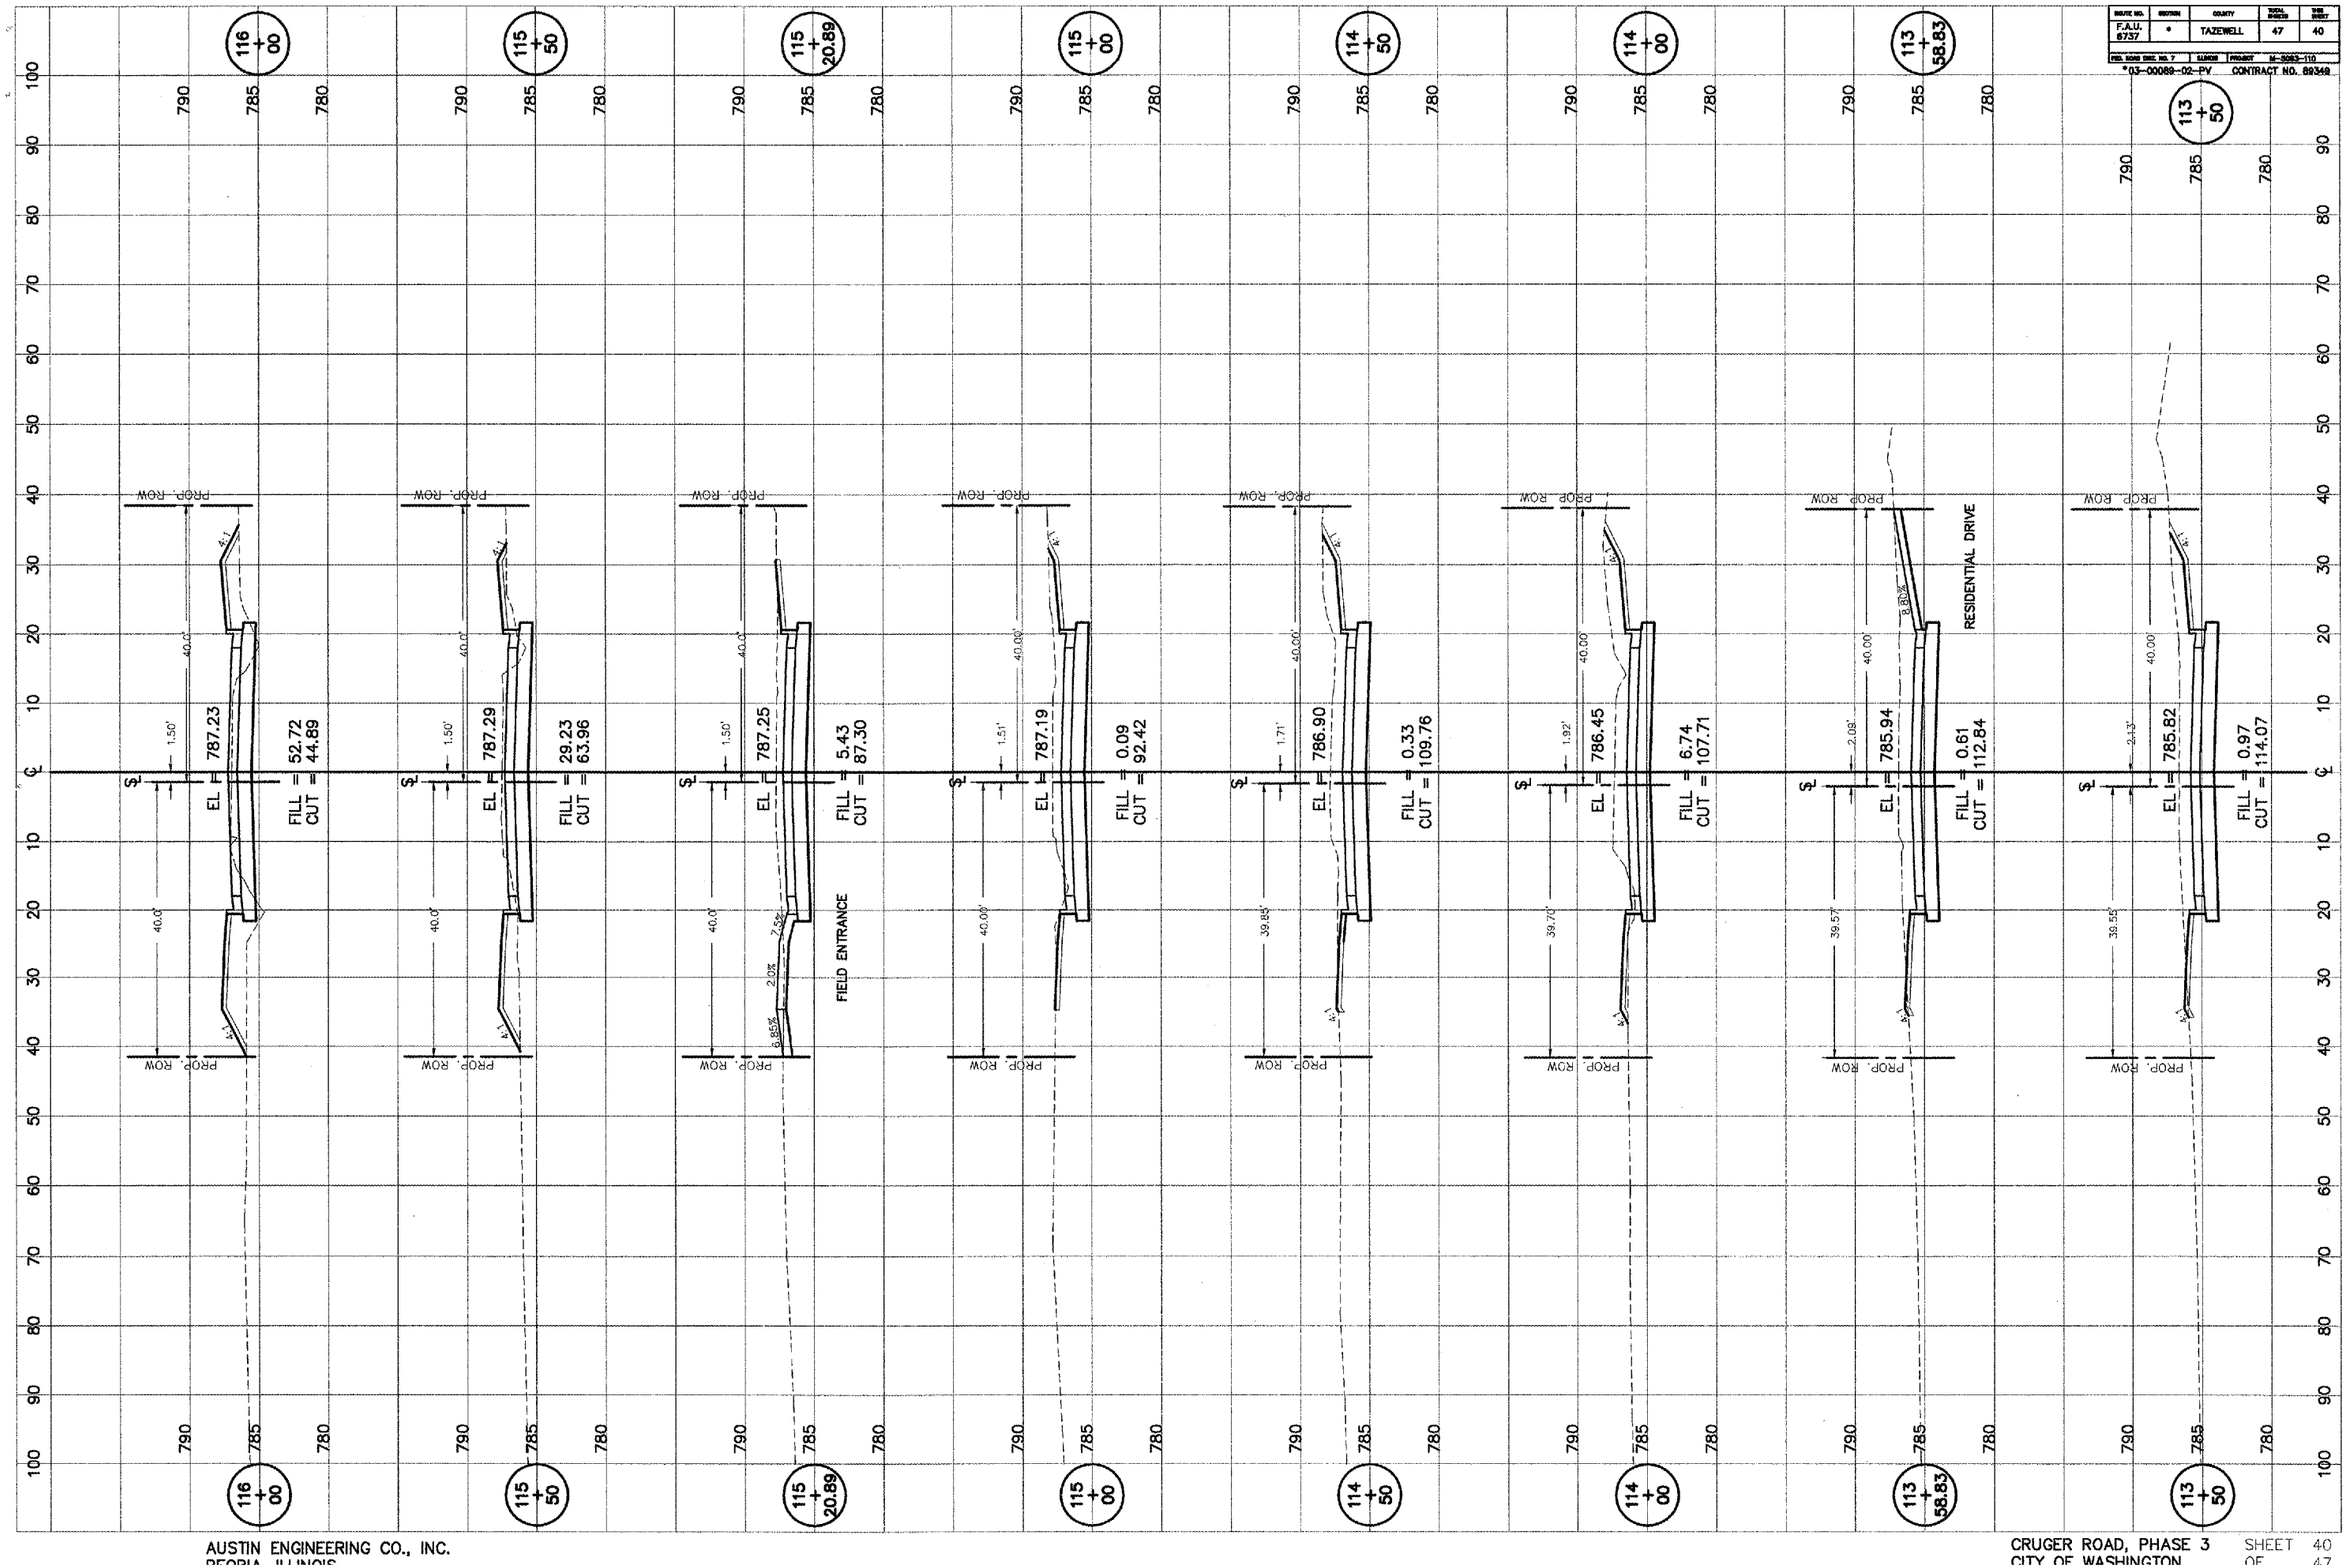

AUSTIN ENGINEERING CO., INC.
PEORIA, ILLINOIS

CRUGER ROAD, PHASE 3
CITY OF WASHINGTON

SHEET 40 OF 47