ROUTE NO.	SECTION	COUNTY	TOTAL SHEETS	THIS SHEET
F.A.U. 6737	*	TAZEWELL	47	44

FED. ROAD DIST. NO. 7 | ILLINOIS | PROJECT U-5083-110

*03-00089-02-PV CONTRACT NO. 69349

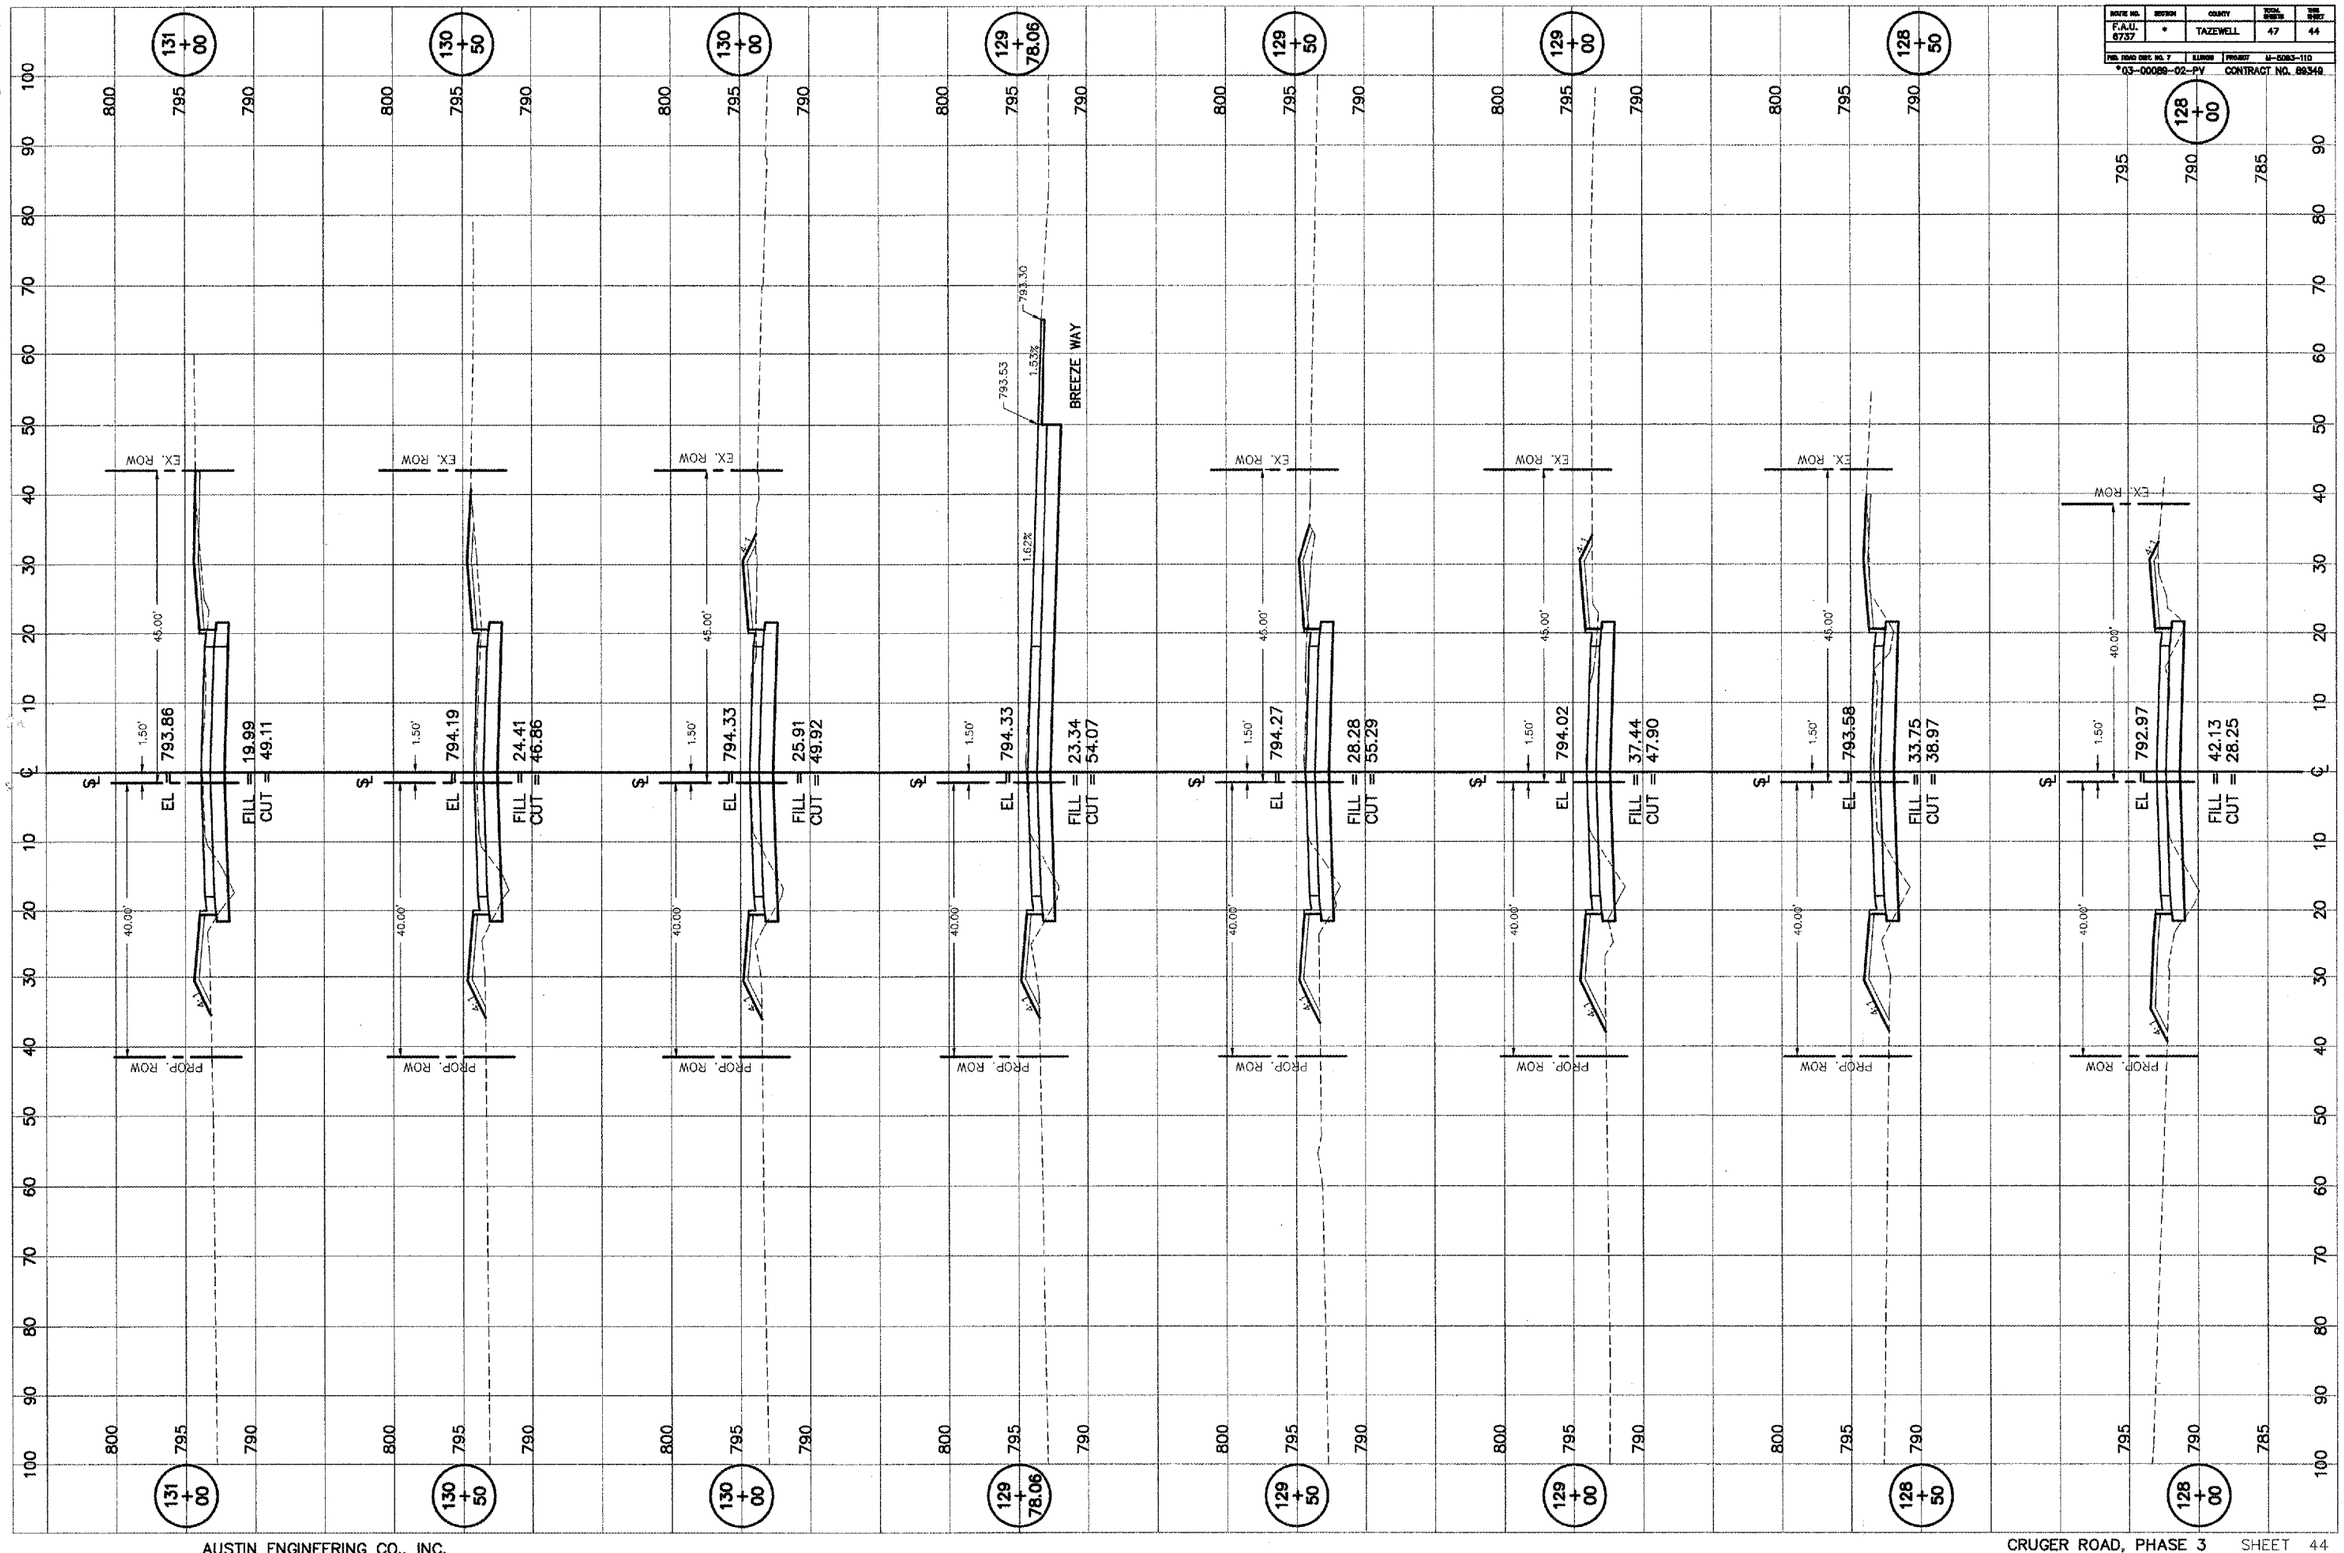

AUSTIN ENGINEERING CO., INC.
PEORIA, ILLINOIS

CRUGER ROAD, PHASE 3
CITY OF WASHINGTON