G:\AIRPORT\A05T026\SECTIONS.DWG\ 10.15.05

QUAD CITY INTERNATIONAL AIRPORT
RUNWAY 5-23 OVERLAY, PHASE II
ILL. MLI-3530, QU096

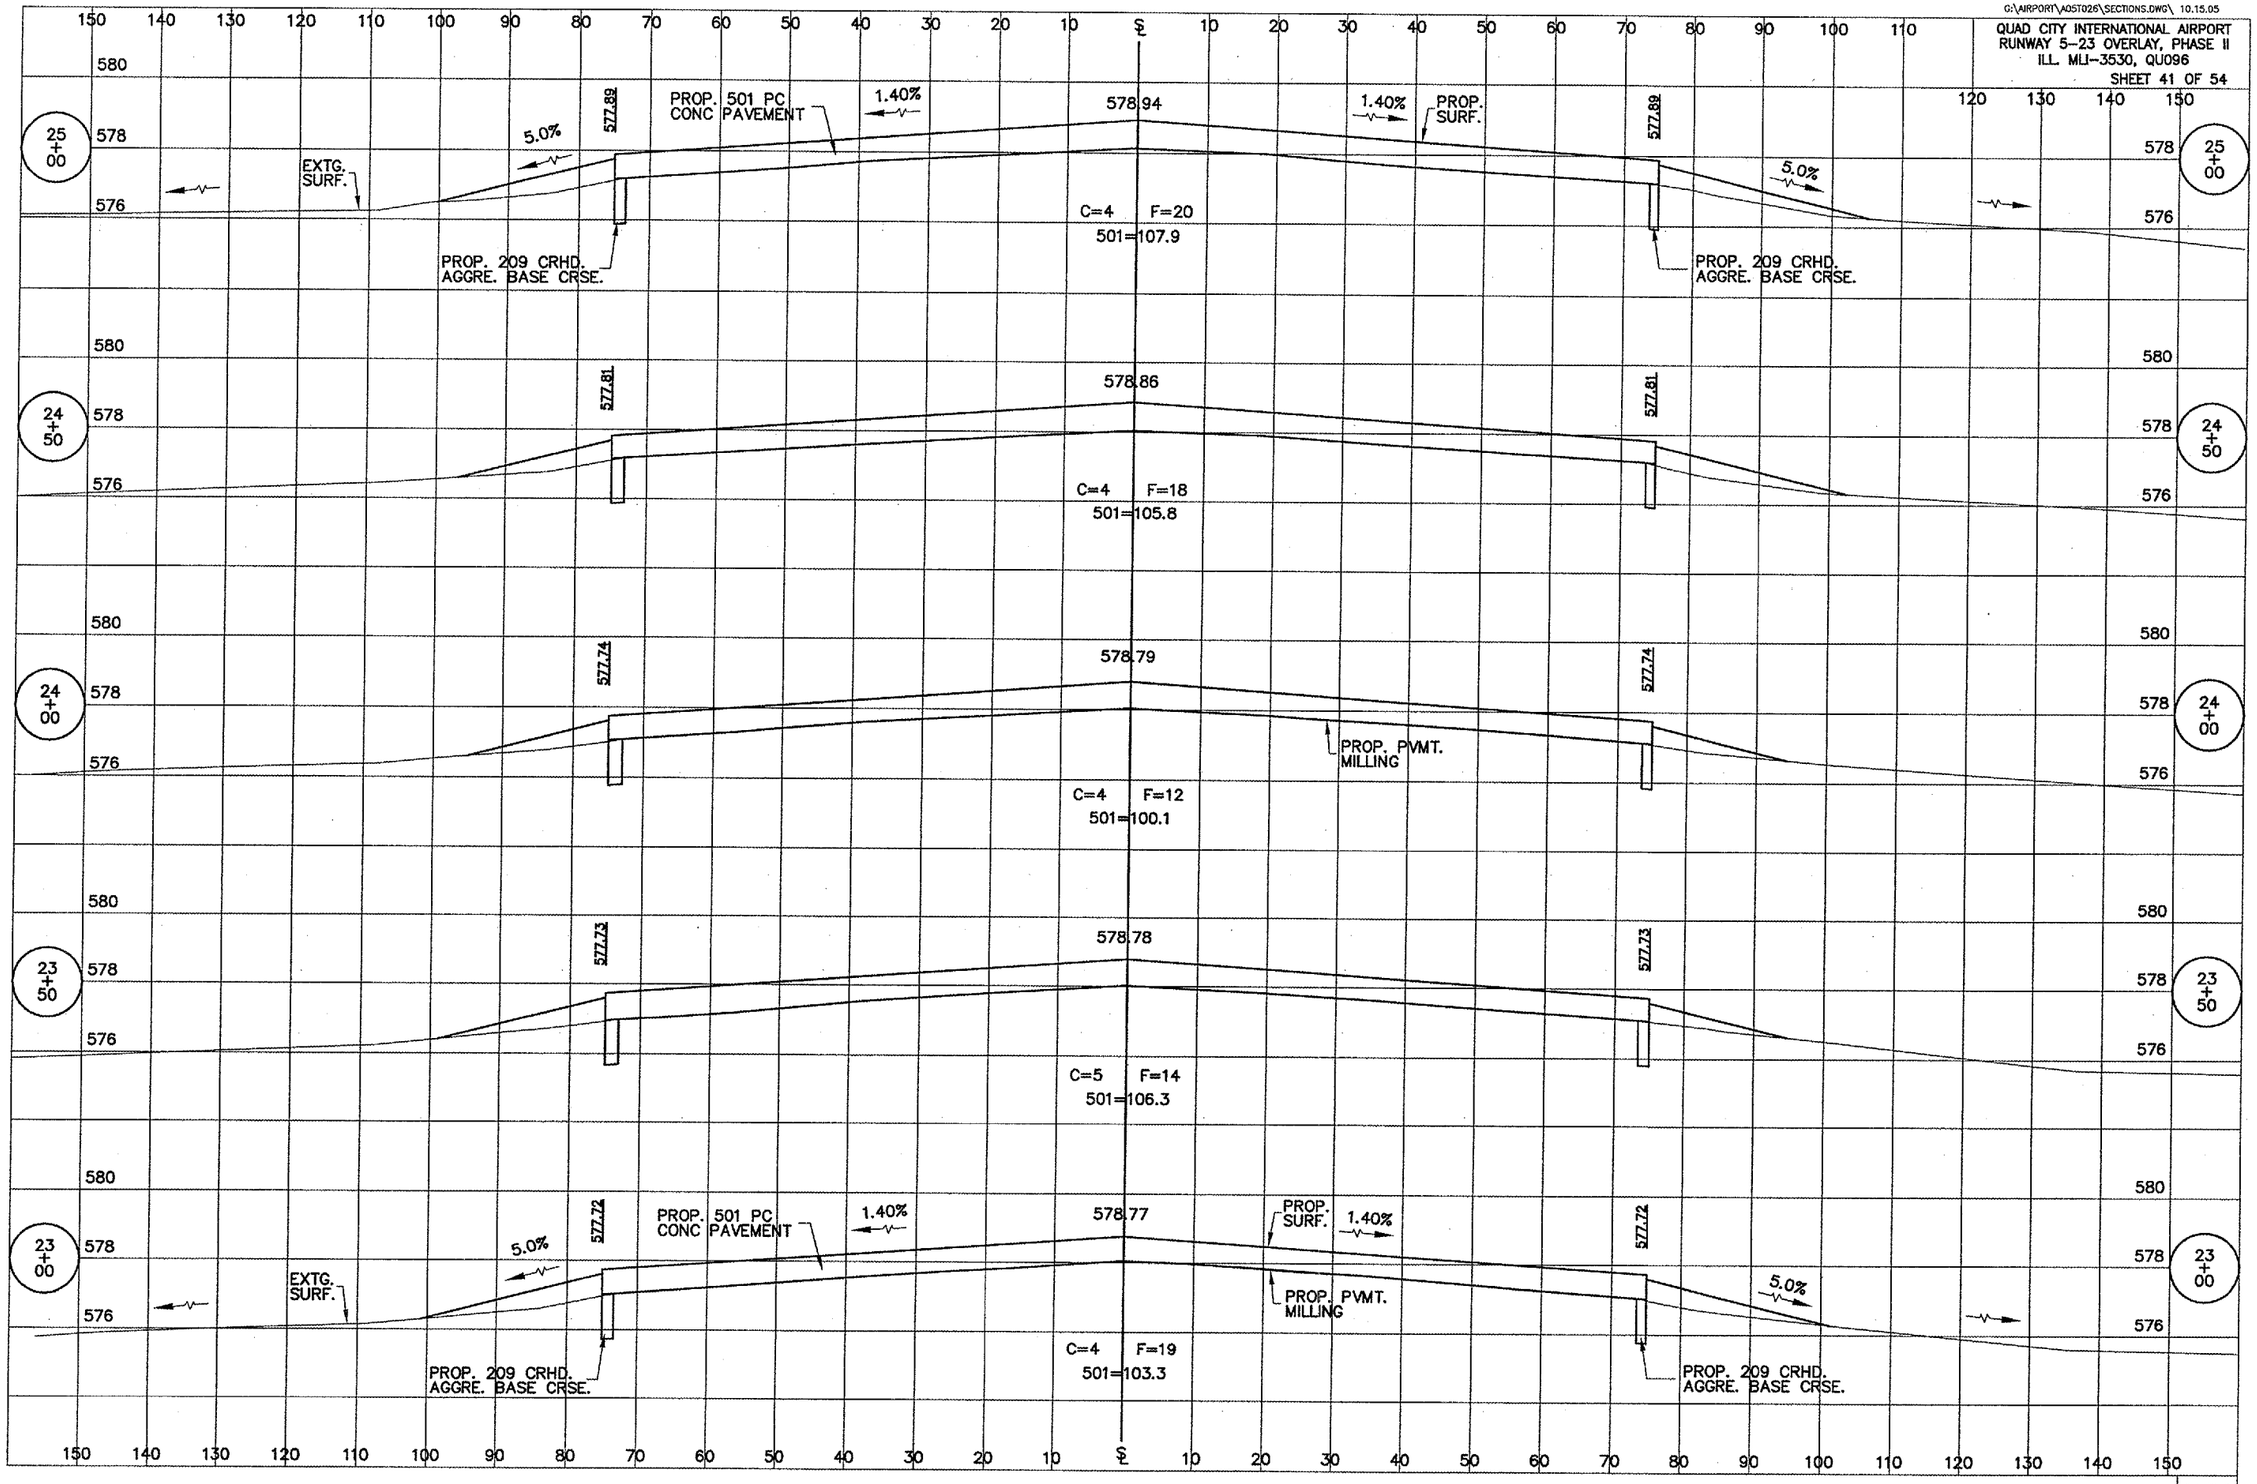

RUNWAY 5-23 OVERLAY CROSS SECTIONS, STA 23+00 TO STA 25+00

G:\Airport\A05T026\SECTIONS.dwg, 1/23/2006 1:39:22 PM, jeffm