QUAD CITY INTERNATIONAL AIRPORT
RUNWAY 5-23 OVERLAY, PHASE II
ILL. MLI-3530, QU096

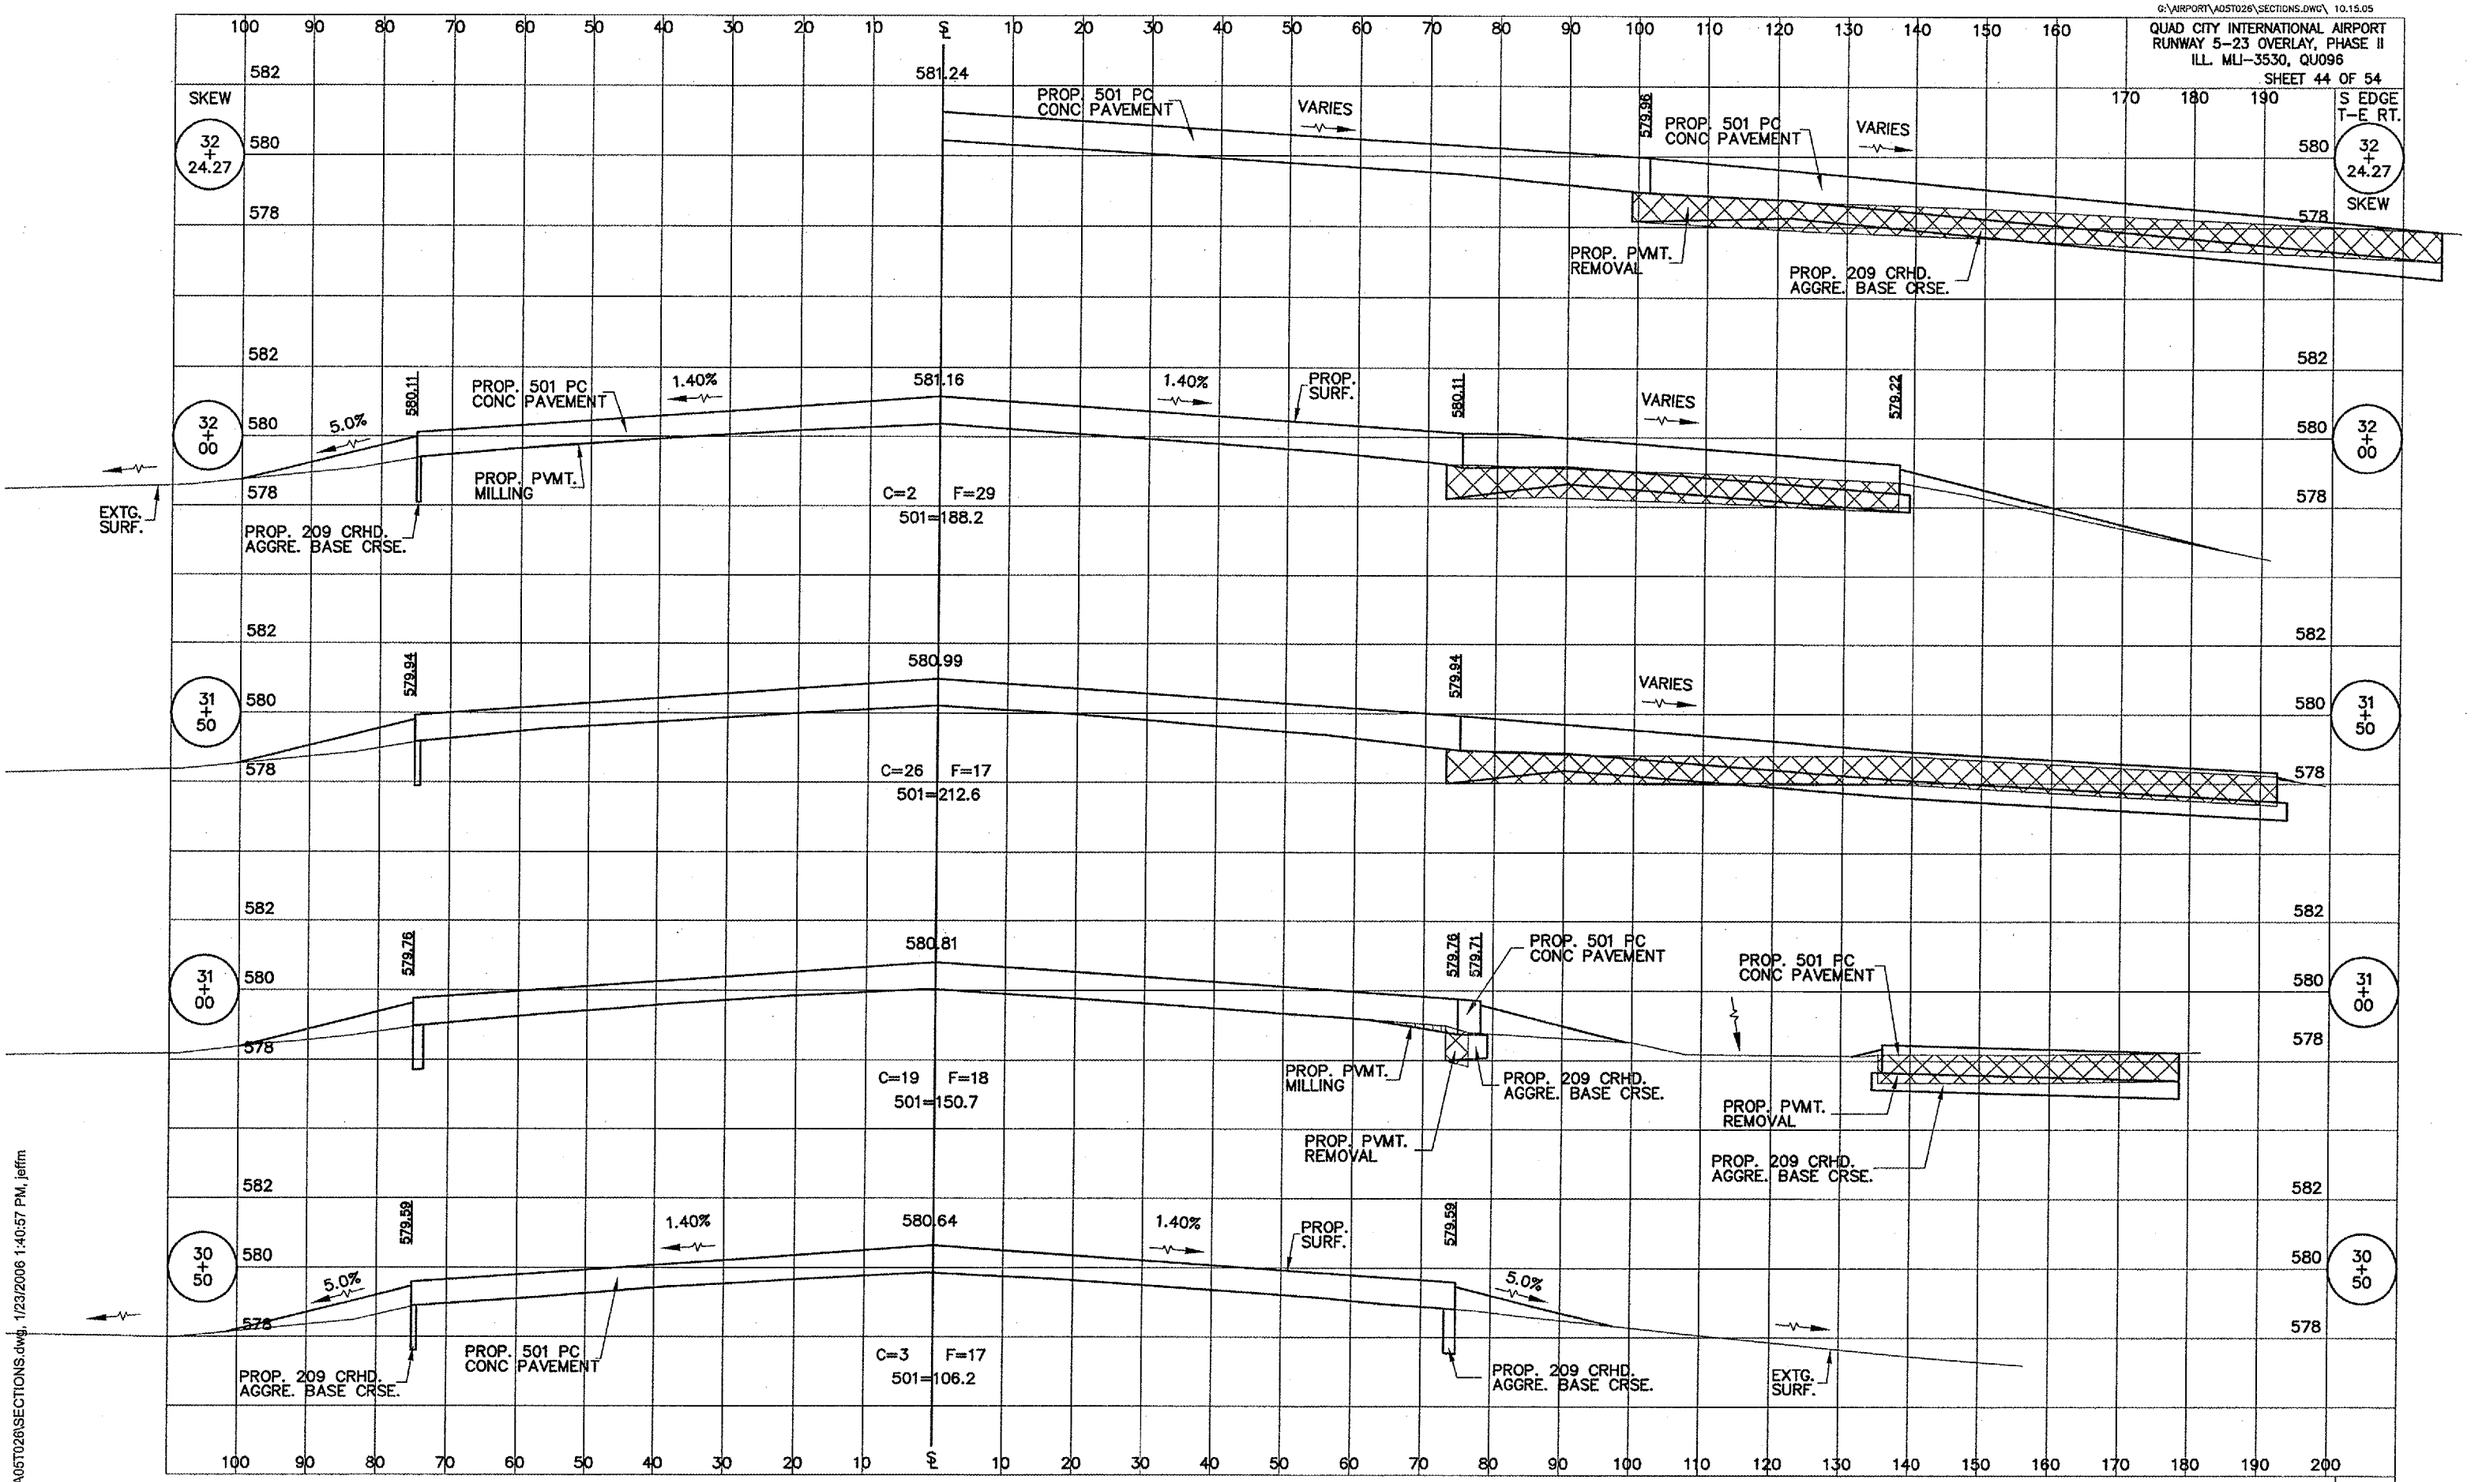

RUNWAY 5-23 OVERLAY CROSS SECTIONS, STA 30+50 TO STA 32+24.27

:\Airport\A05T026\SECTIONS.dwg, 1/23/2006 1:40:57 PM, jeffm