G:\AIRPORT\A05T026\SECTIONS.DWG\ 10.15.05

QUAD CITY INTERNATIONAL AIRPORT
RUNWAY 5-23 OVERLAY, PHASE II
ILL. MLI-3530, QU096
SHEET 50 OF 54

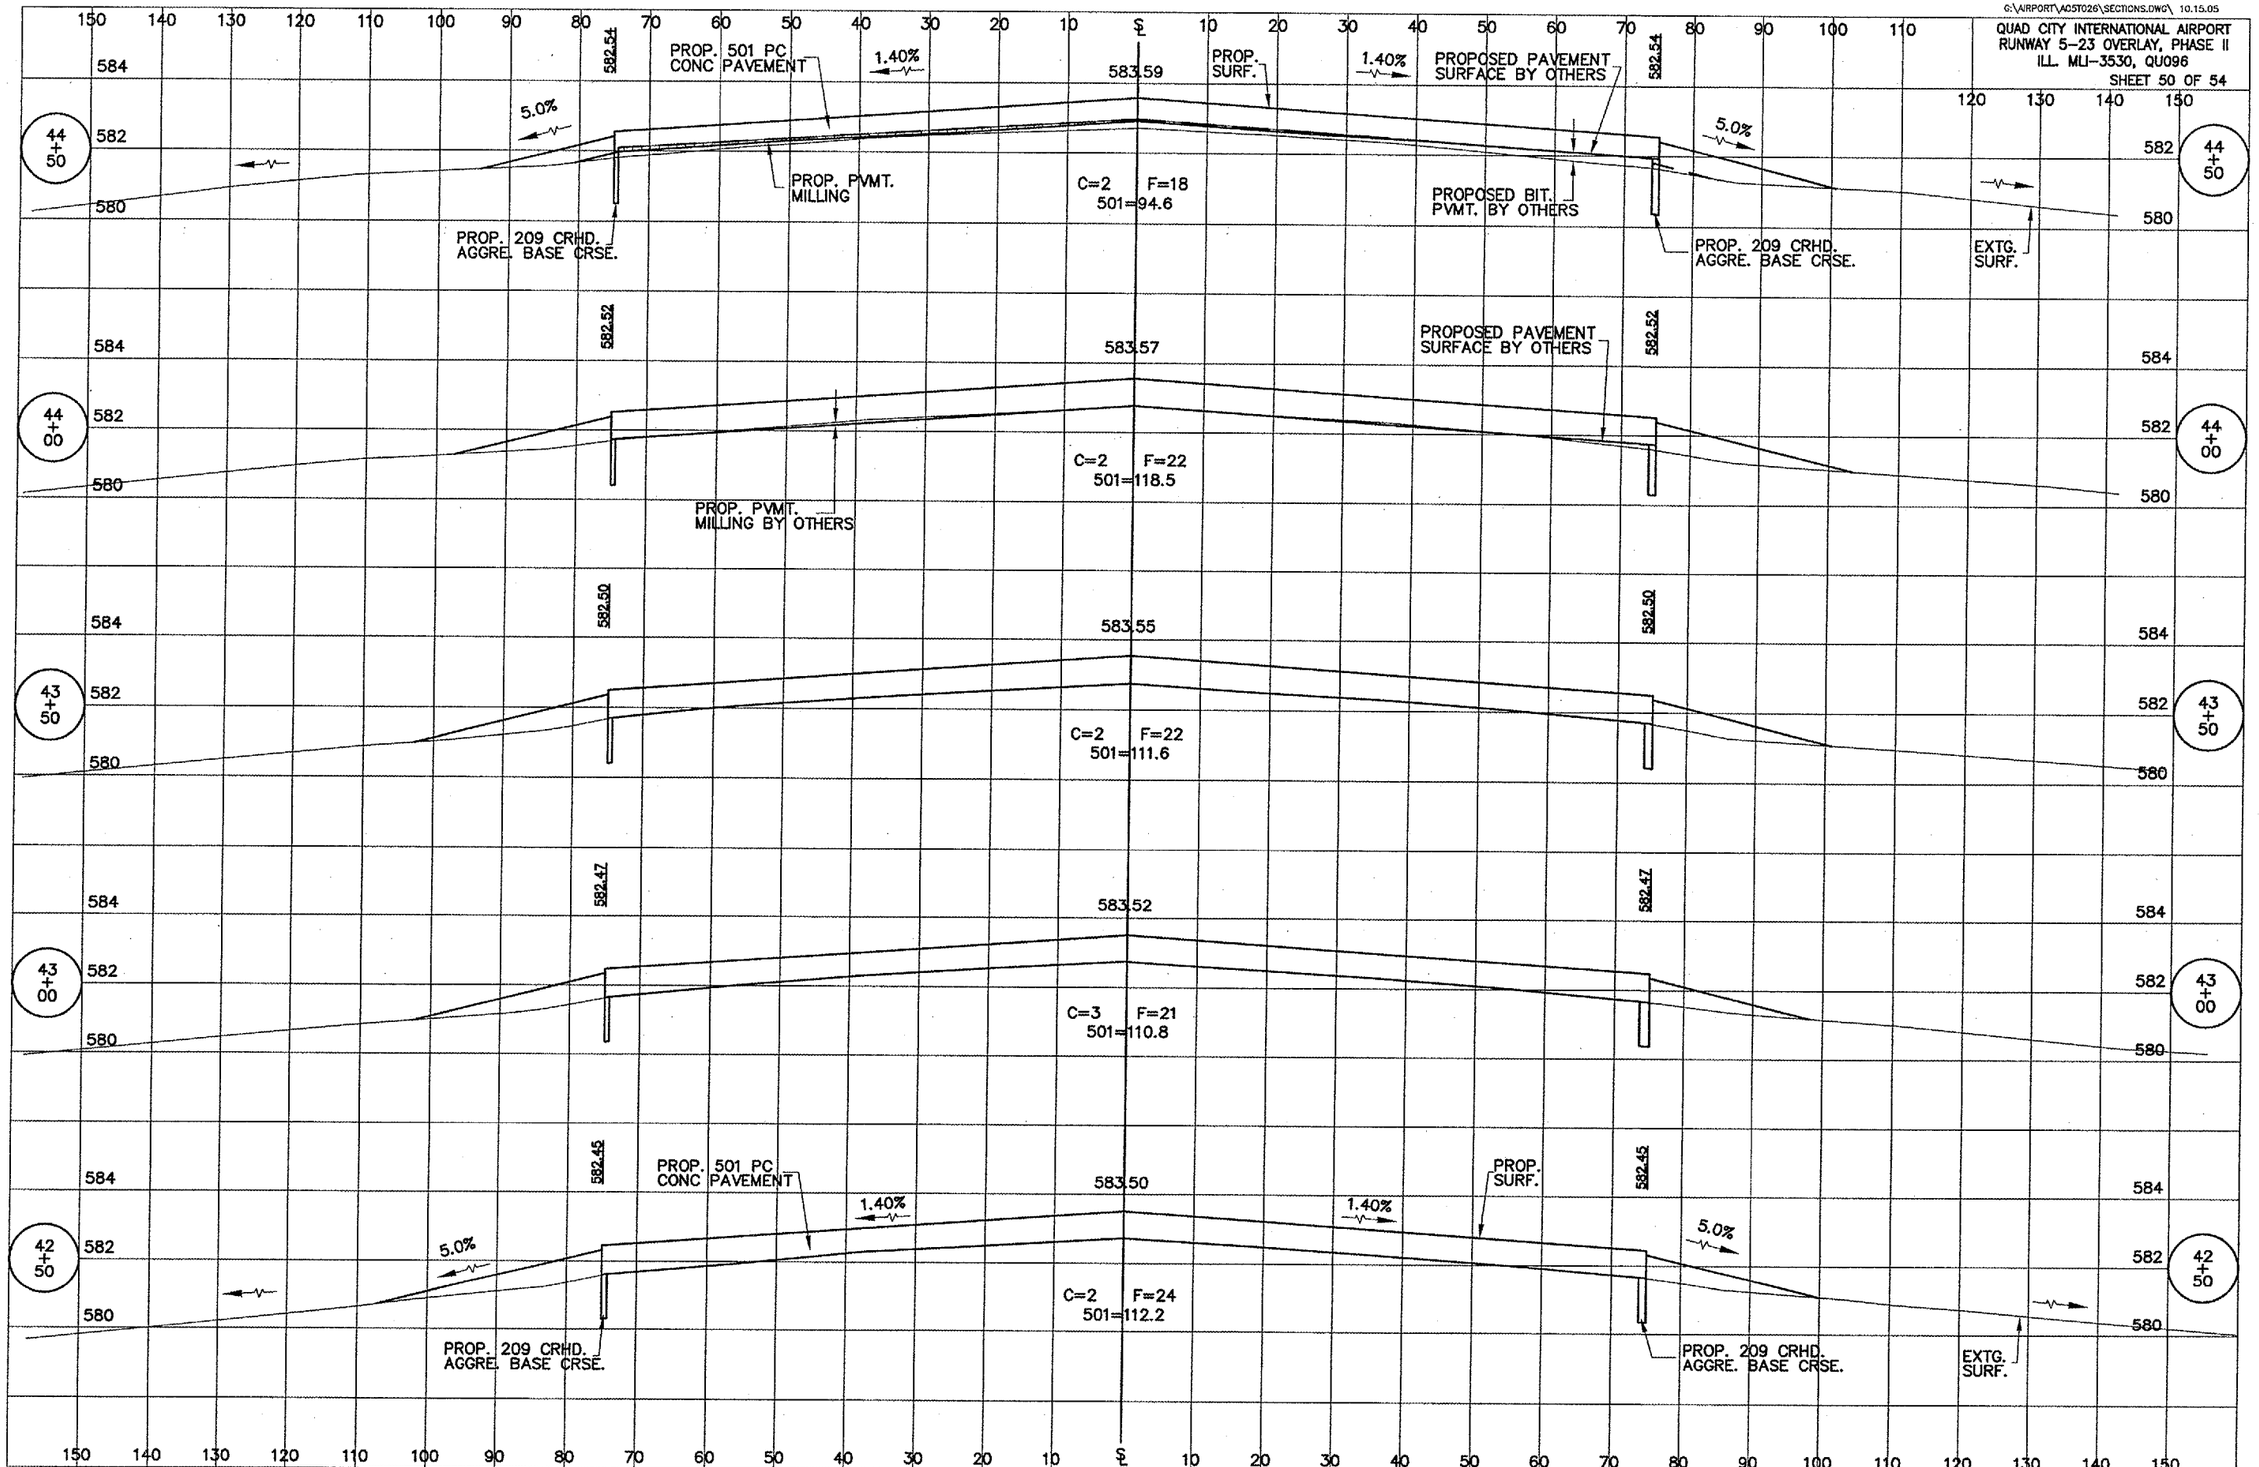

RUNWAY 5-23 OVERLAY CROSS SECTIONS, STA 42+50 TO STA 44+50

G:\Airport\A05T026\SECTIONS.dwg, 1/23/2006 1:46:03 PM, jeffm