G:\AIRPORT\A05T026\SECTIONS.DWG\ 10.15.05

QUAD CITY INTERNATIONAL AIRPORT
RUNWAY 5-23 OVERLAY, PHASE II
ILL. MLI-3530, QU096
SHEET 51 OF 54

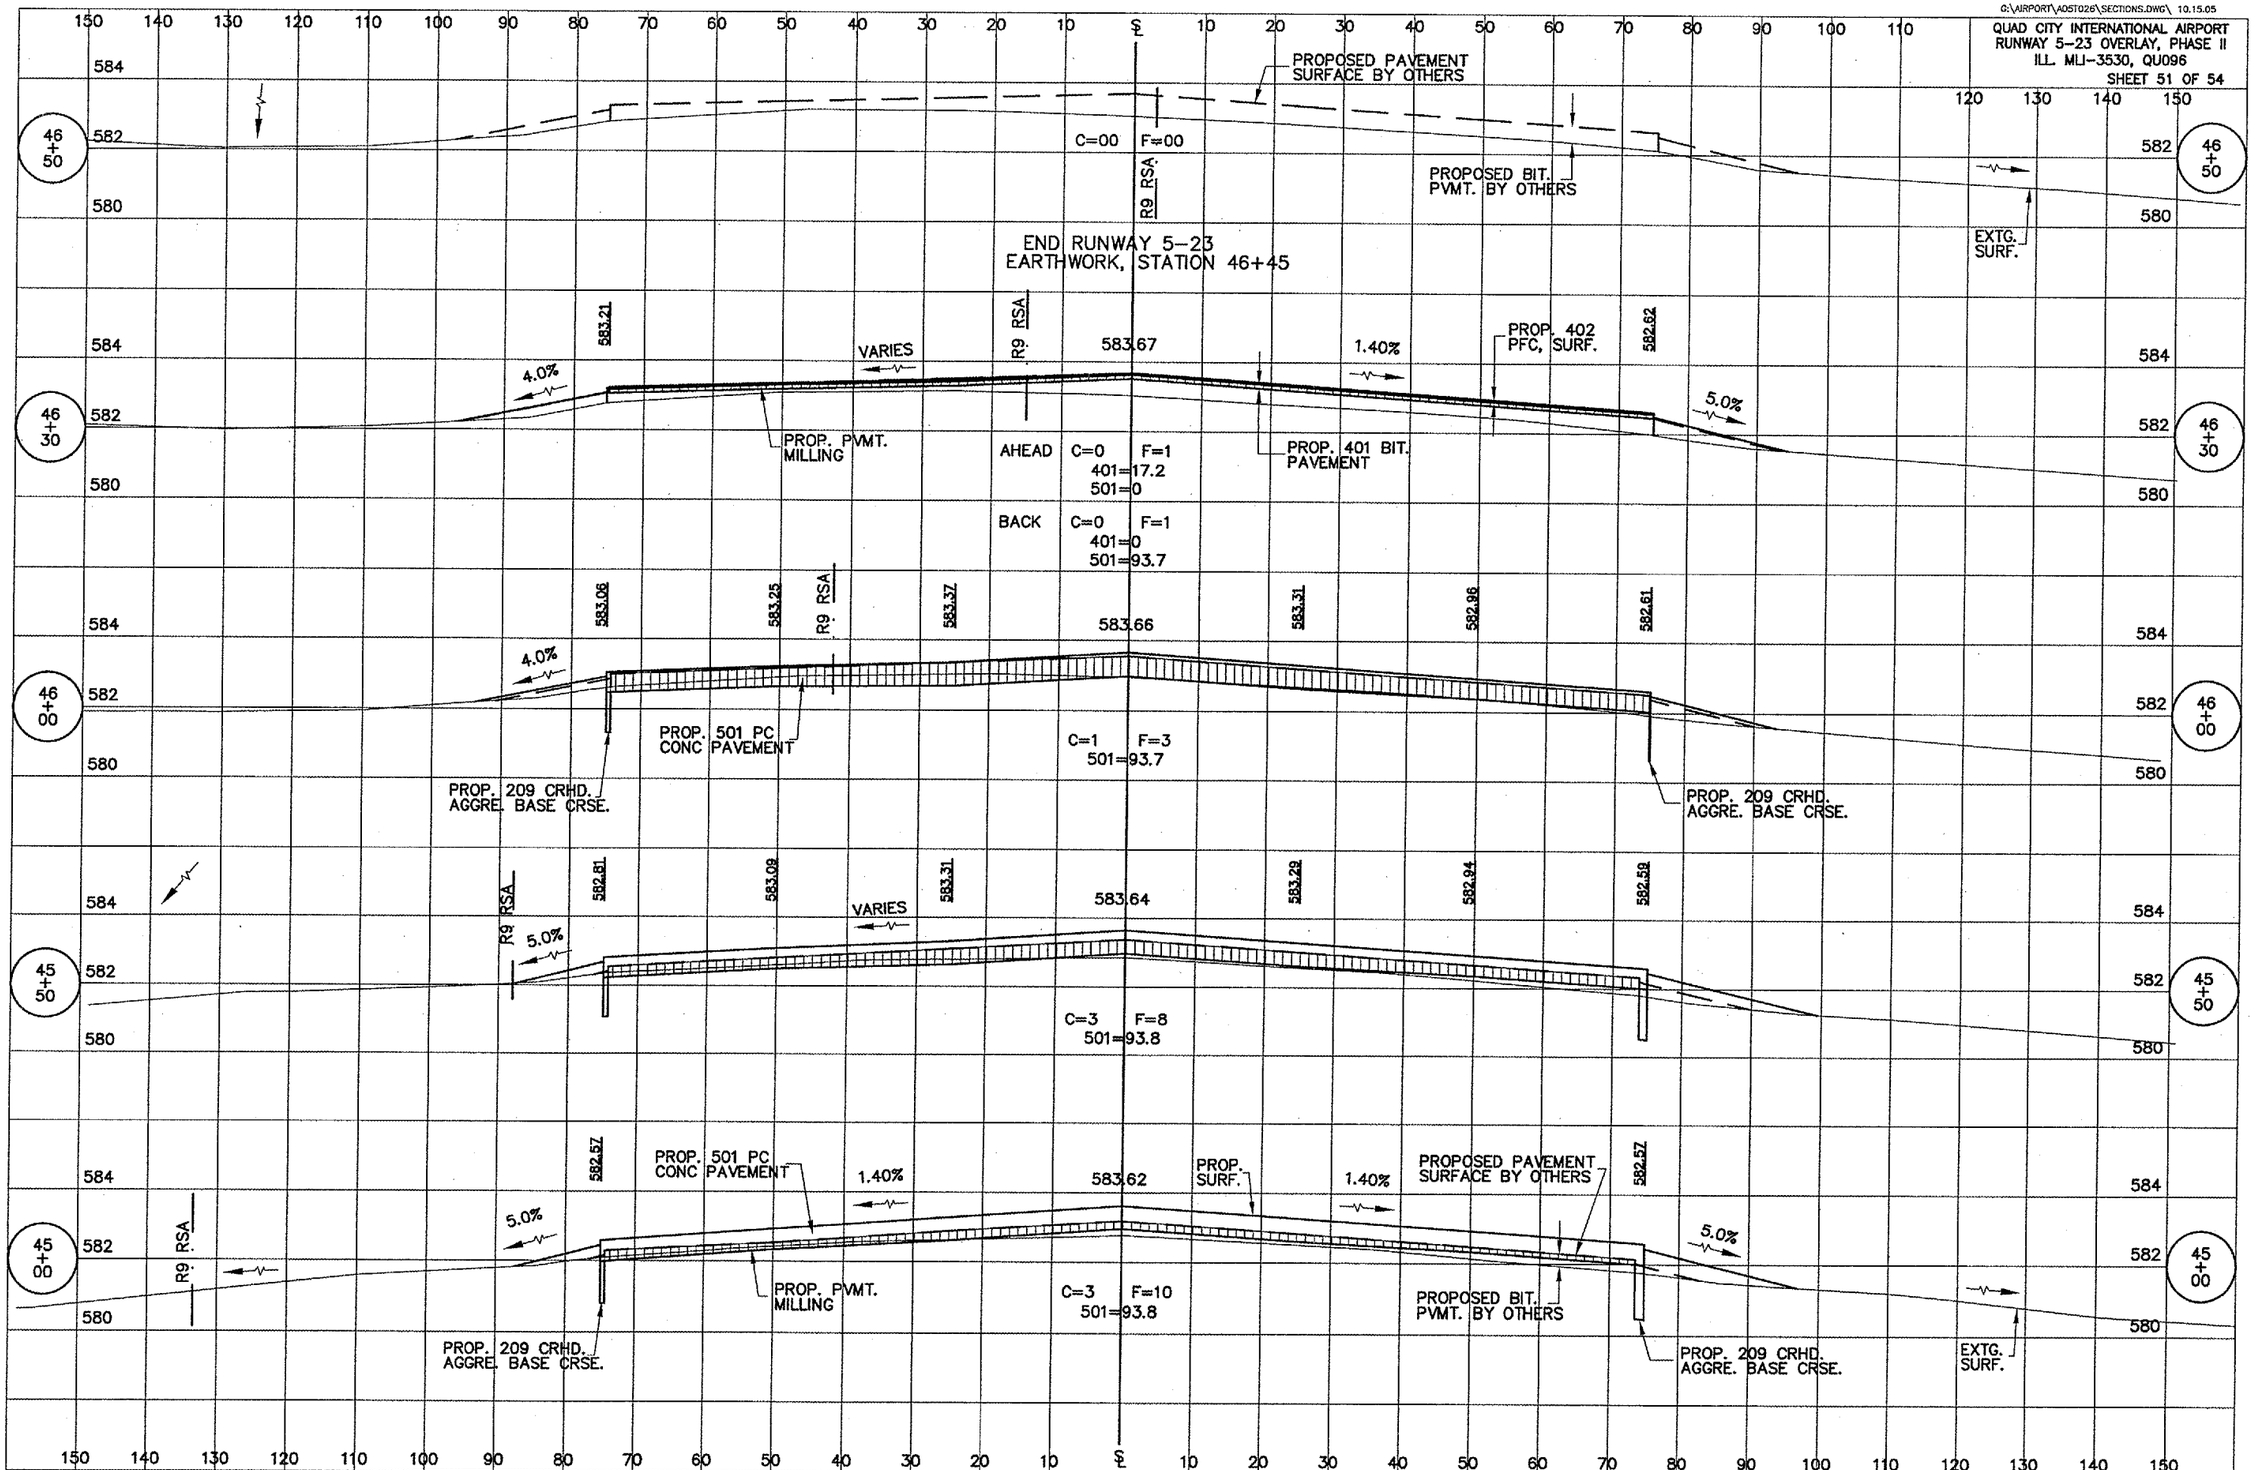

RUNWAY 5-23 OVERLAY CROSS SECTIONS, STA 45+00 TO STA 46+50

51/54

:\Airport\A05T026\SECTIONS.dwg, 1/23/2006 1:46:36 PM, jeffm