G:\AIRPORT\A05T026\SECTIONS.DWG\ 10.15.05

QUAD CITY INTERNATIONAL AIRPORT
RUNWAY 5–23 OVERLAY, PHASE II
ILL. MLI–3530, QU096
SHEET 53 OF 54

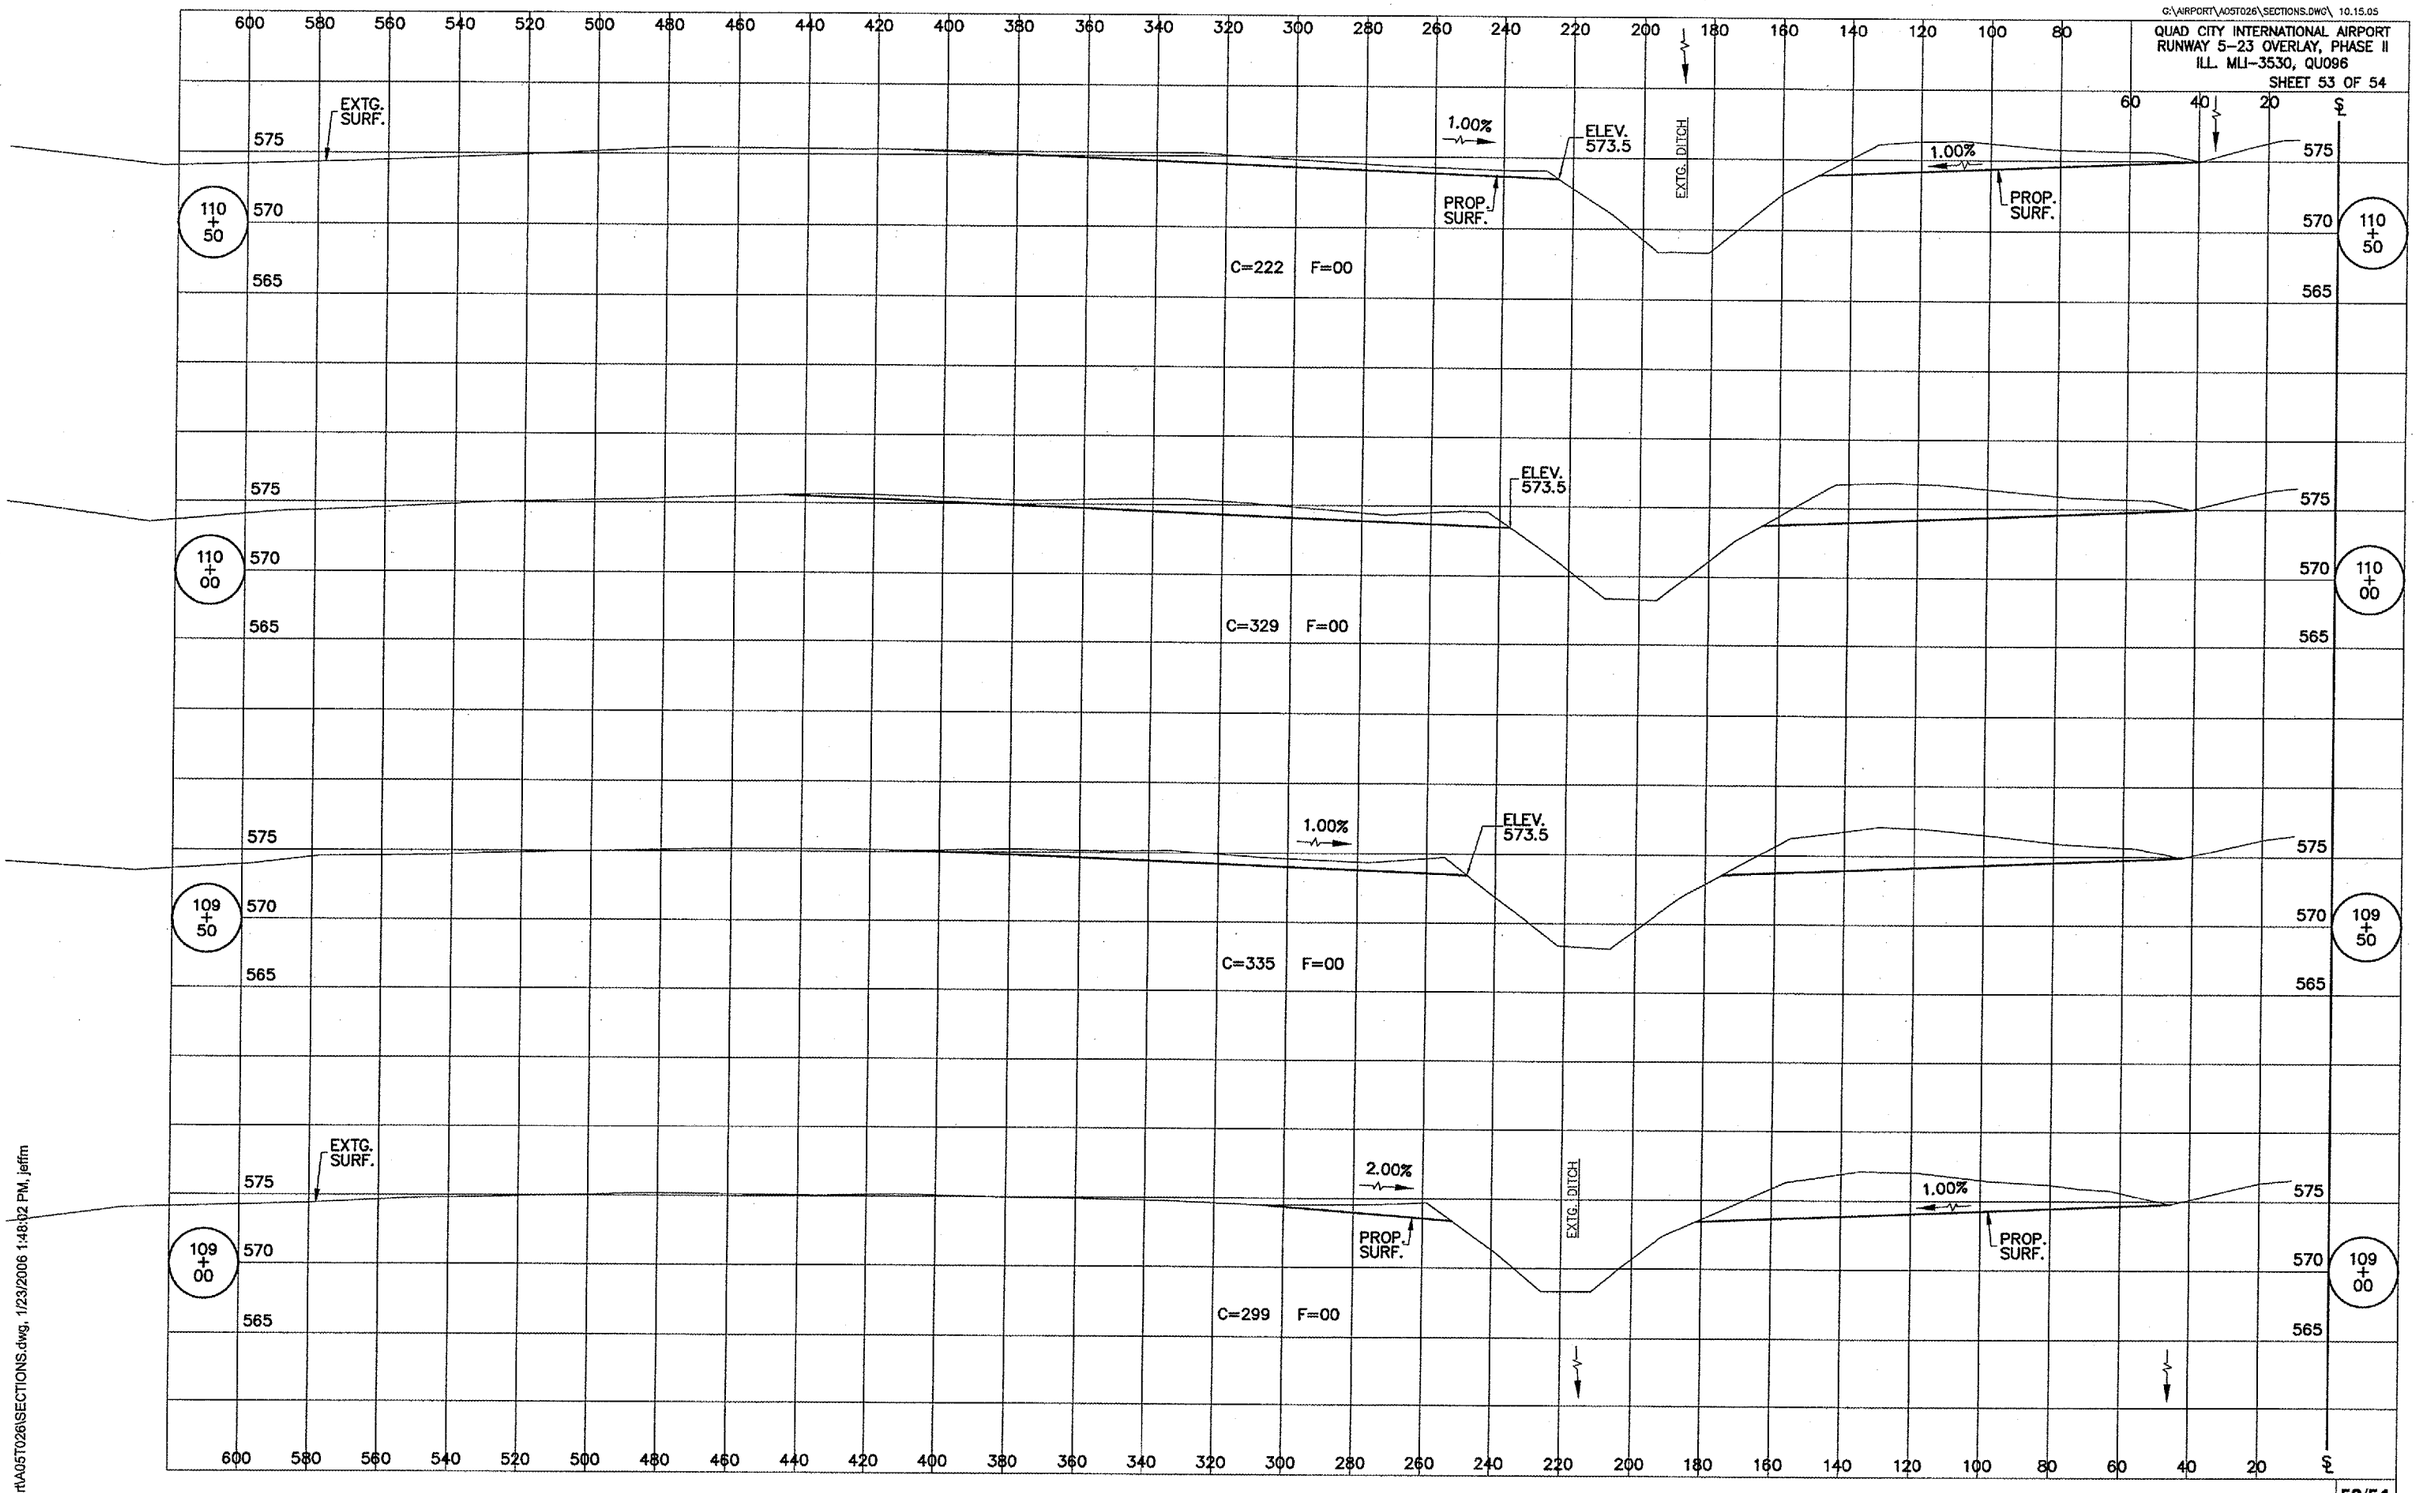


EARTHWORK CUT AREA CROSS SECTIONS, STA 109+00 TO STA 110+50



G:\Airport\A05T026\SECTIONS.dwg, 1/23/2006 1:48:02 PM, jeffm