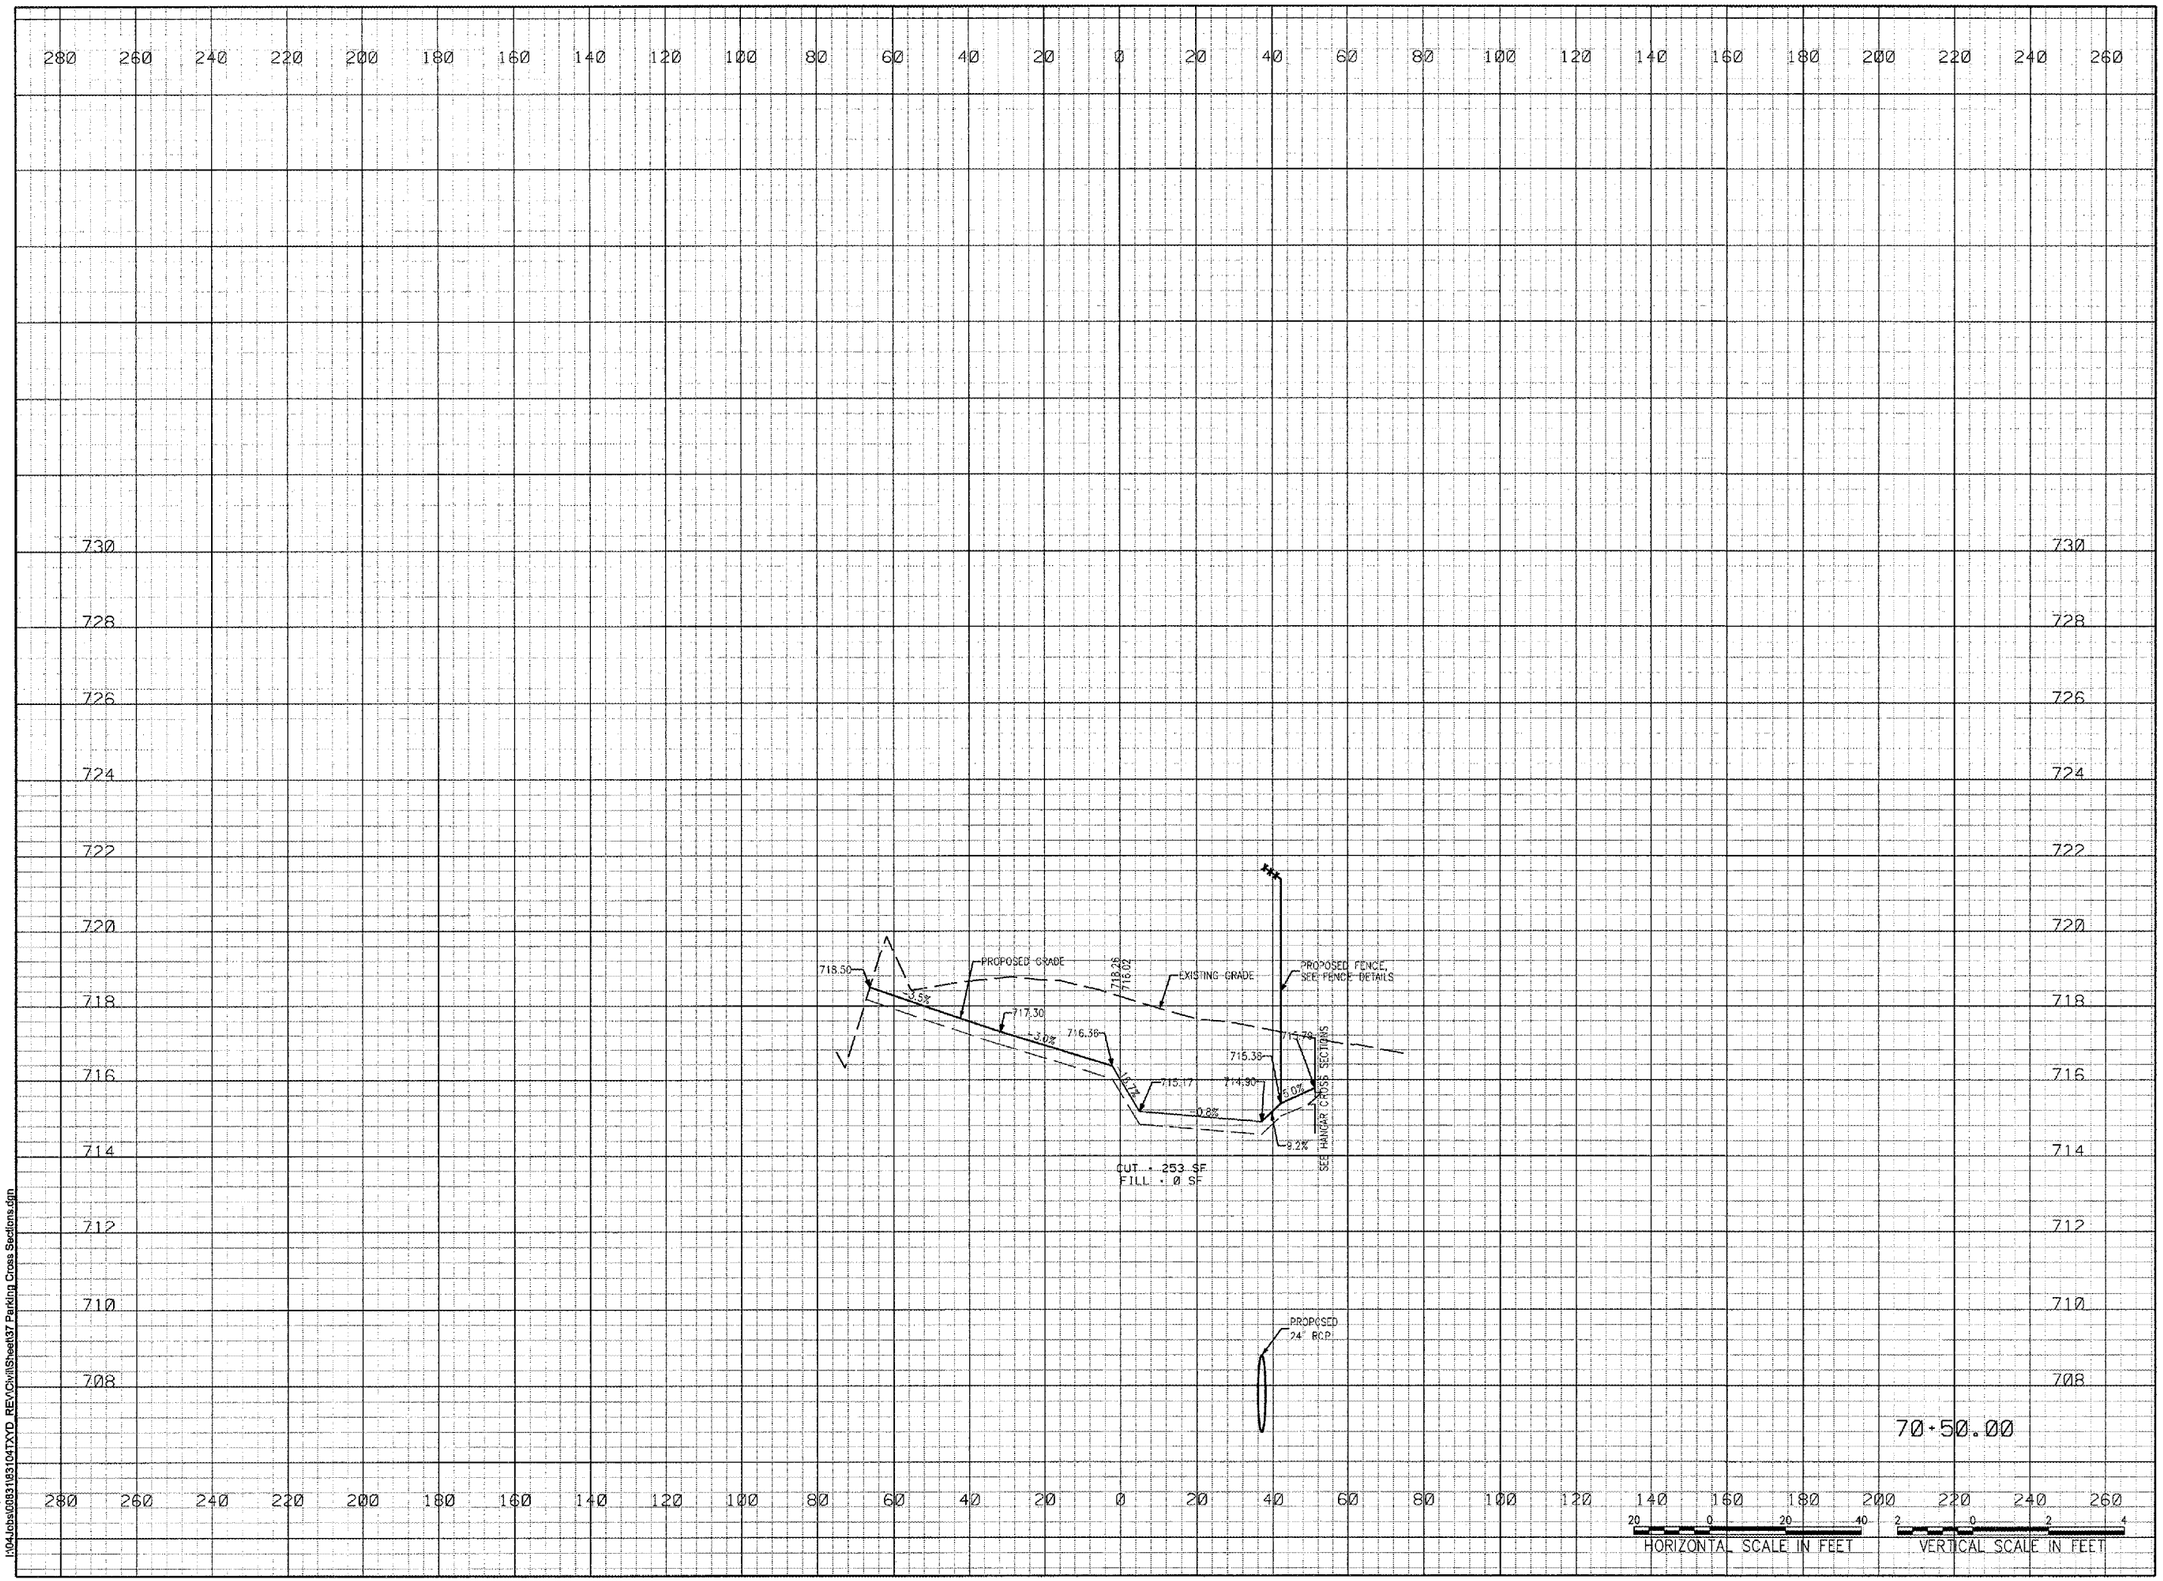

WA055

HANSON

HANSON PROFESSIONAL SERVICES INC.

815 Commerce Drive, Suite 200
Oak Brook, Illinois 60523
Telephone: 630.990.3800
Fax: 630.990.3801

Waukegan Regional Airport
Waukegan Regional Port District

3580 North McAree Road
Waukegan, Illinois 60087
Phone: 847.244.0055
Fax: 847.244.3813

WAUKEGAN REGIONAL AIRPORT

CONSTRUCT NEW T-HANGAR APRONS, TAXIWAYS AND AUTO ACCESS

IDA PROJECT NO. UGN-3499

No.	Drawing Issue Description	Date	By

Date

JANUARY 27, 2006

Sheet Title

FUTURE PARKING AREA CROSS SECTIONS STA. 70+50.00

04WAUKEGAN
Project Number

AAP	11/10/05	
Layout By	Date	
AAP	11/10/05	
Designed By	Date	
KLK/RMH	01/23/06	
Reviewed By	Date	
KLK	AAP	--
Drawn By		

38

Sheet No.

AAP
01/23/2006, 04:37 PM
I:\04Jobs\08931831\04TXYD_REV\Civil\Sheet\37 Parking Cross Sections.dgn