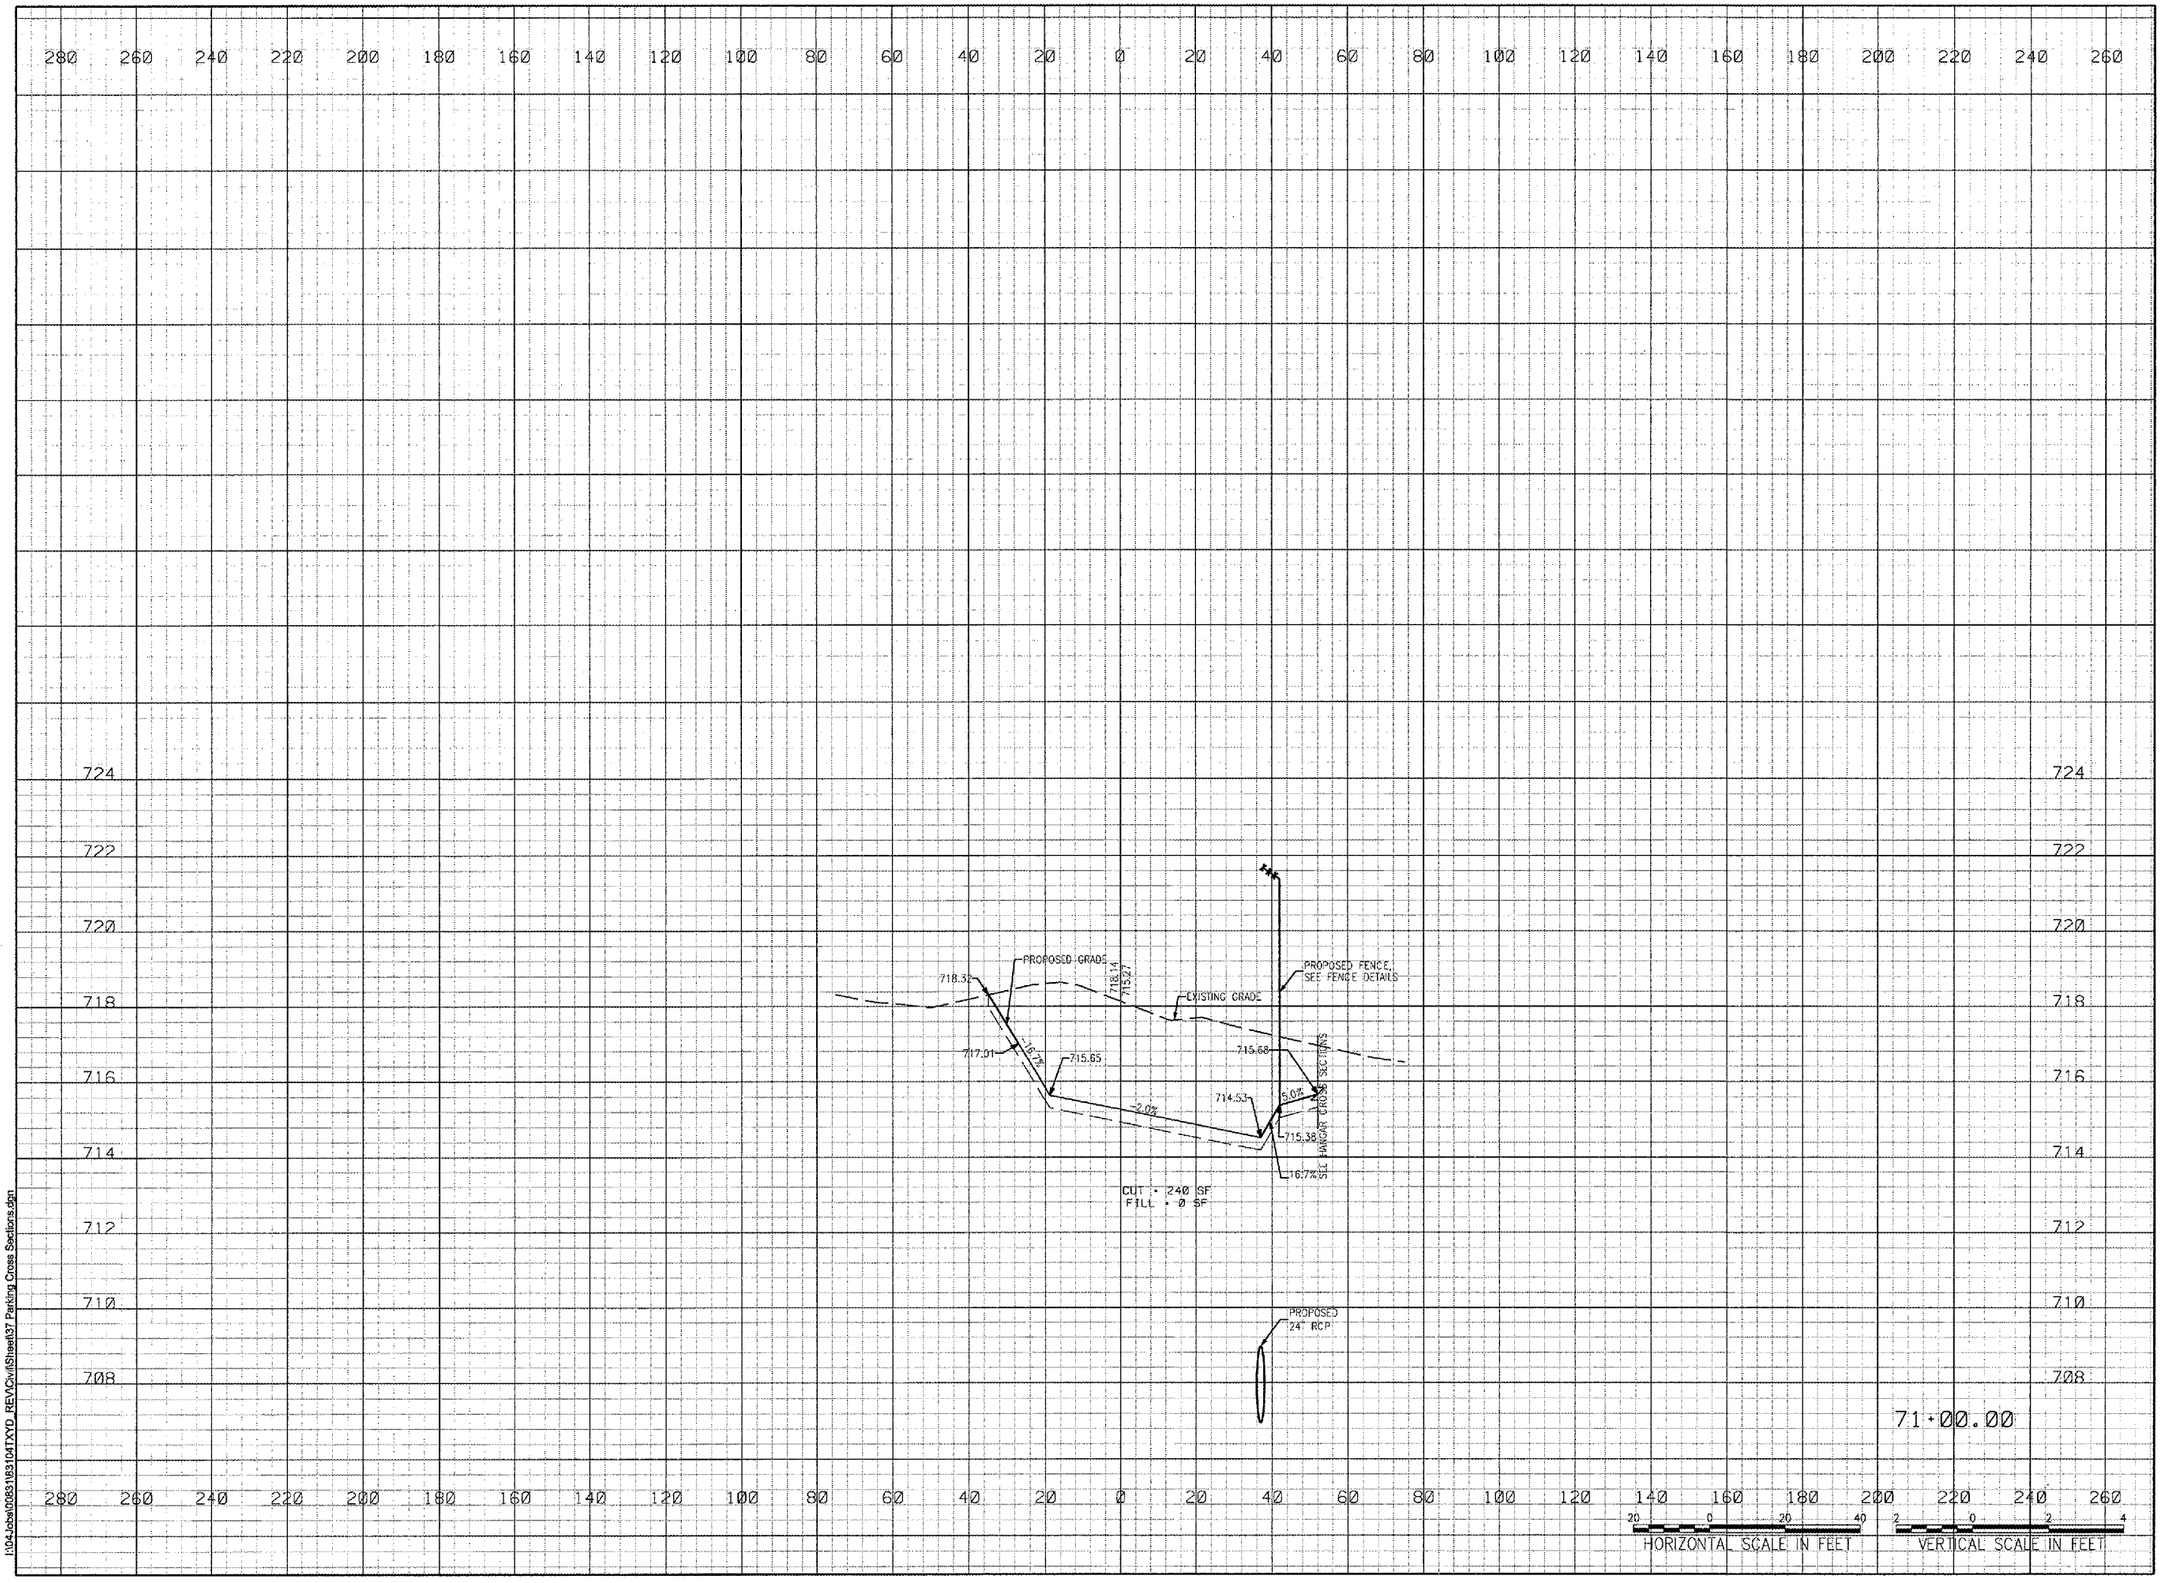

WA055

HANSON

HANSON PROFESSIONAL SERVICES INC.

815 Commerce Drive, Suite 200
Oak Brook, Illinois 60523
Telephone: 630.990.3800
Fax: 630.990.3801

Waukegan Regional Airport
Waukegan Regional Port District

3580 North McAree Road
Waukegan, Illinois 60087
Phone: 847.244.0055
Fax: 847.244.3813

WAUKEGAN REGIONAL AIRPORT

CONSTRUCT NEW T-HANGAR APRONS, TAXIWAYS AND AUTO ACCESS

IDA PROJECT NO. UGN-3499

No.	Drawing Issue Description	Date	By

Date

JANUARY 27, 2006

Sheet Title

FUTURE PARKING AREA CROSS SECTIONS STA. 71+00.00

04WAUKEGAN
Project Number

AAP 11/10/05
Layout By Date

AAP 11/10/05
Designed By Date

KLK/RMH 01/23/06
Reviewed By Date

KLK | AAP | --
Drawn By

Sheet No.

40

AAP
01/23/2006, 04:37 PM
I:\04Jobs\0083\1831\047XYD_REV\Civil\Sheet\37 Parking Cross Sections.dgn