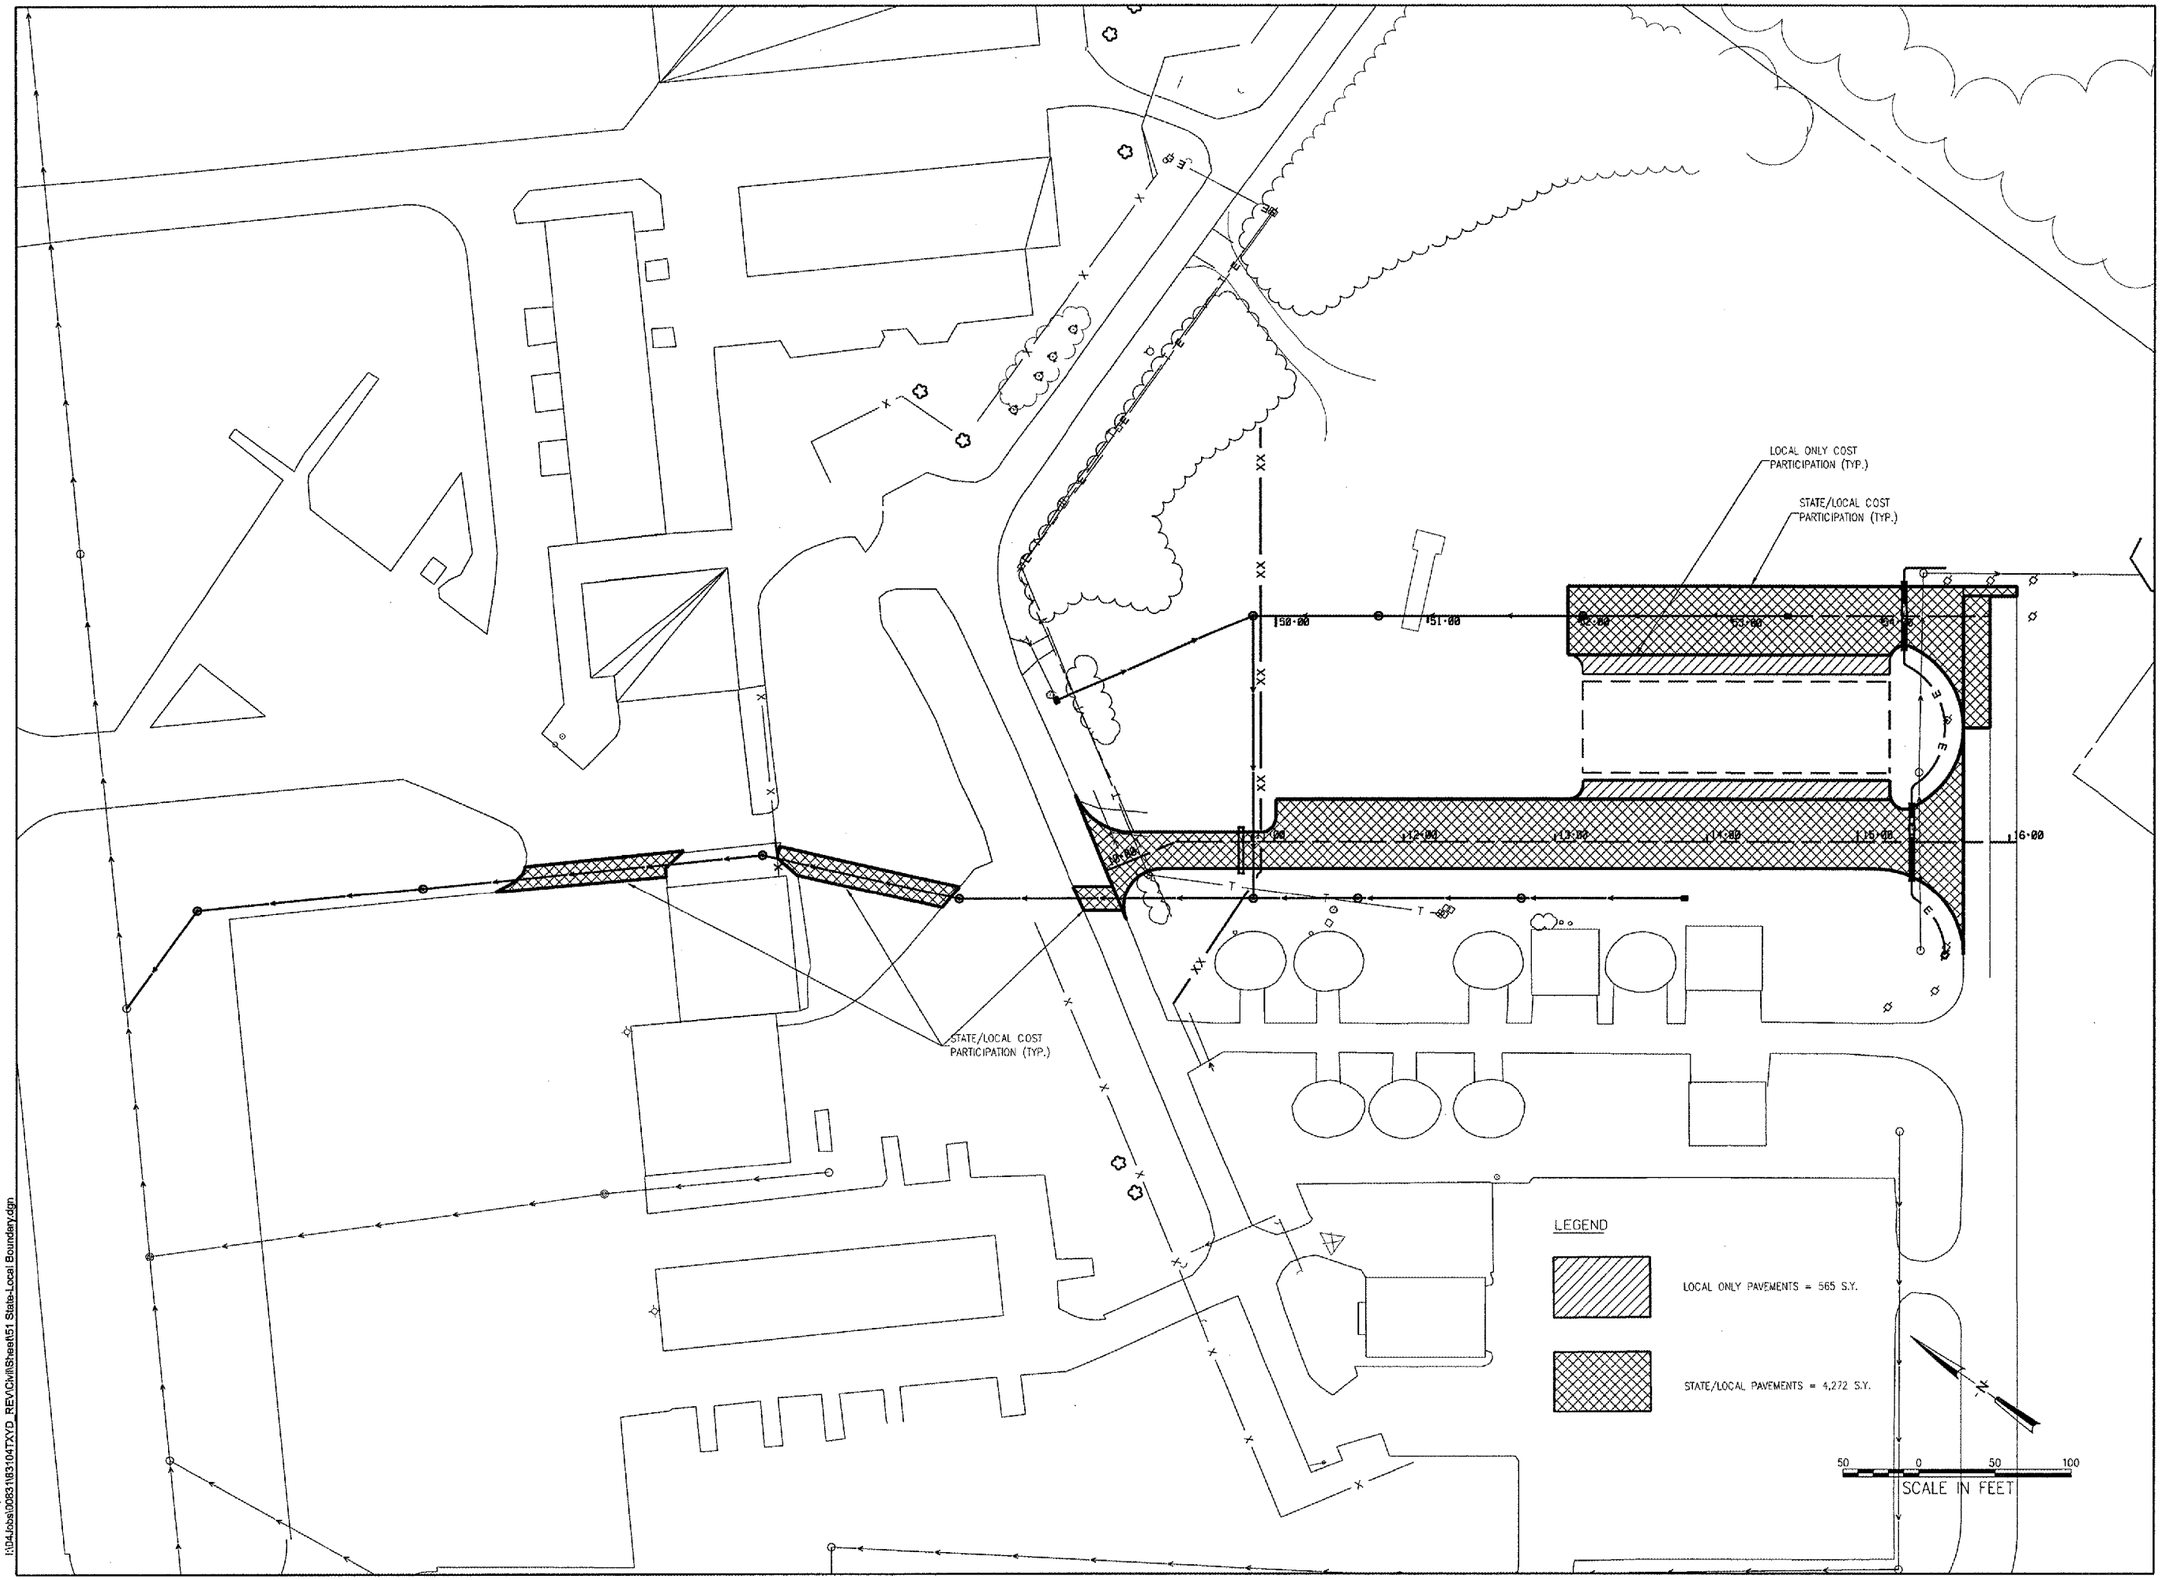

WA055

HANSON

HANSON PROFESSIONAL SERVICES INC.

815 Commerce Drive, Suite 200
Oak Brook, Illinois 60523
Telephone: 630.990.3800
Fax: 630.990.3801

Waukegan Regional Airport
Waukegan Regional Port District

3580 North McAree Road
Waukegan, Illinois 60087
Phone: 847.244.0055
Fax: 847.244.3813

WAUKEGAN REGIONAL AIRPORT

CONSTRUCT NEW T-HANGAR APRONS, TAXIWAYS AND AUTO ACCESS

IDA PROJECT NO. UGN-3499

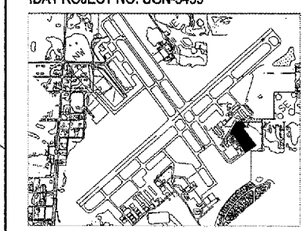

KEY MAP

No.	Drawing Issue Description	Date	By

Date

JANUARY 27, 2006

Sheet Title

PAVEMENT ELIGIBILITY LIMITS

831-04TXYD
Project Number

AAP	11/15/05
Layout By	Date
AAP	11/15/05
Designed By	Date
KLK/RMH	01/23/06
Reviewed By	Date
KLK	AAP
Drawn By	

Sheet No.

51

01/23/2006, 03:34 PM AAP
I:\D4Jobs\0083\83104TXYD_REV\Civil\Sheet\51 State-Local Boundary.dgn