F.A. RTE.	SECTION	COUNTY	TOTAL SHEETS	SHEET NO.
337	19R-1	LAKE	800	288
CONTRACT NO: 60997				

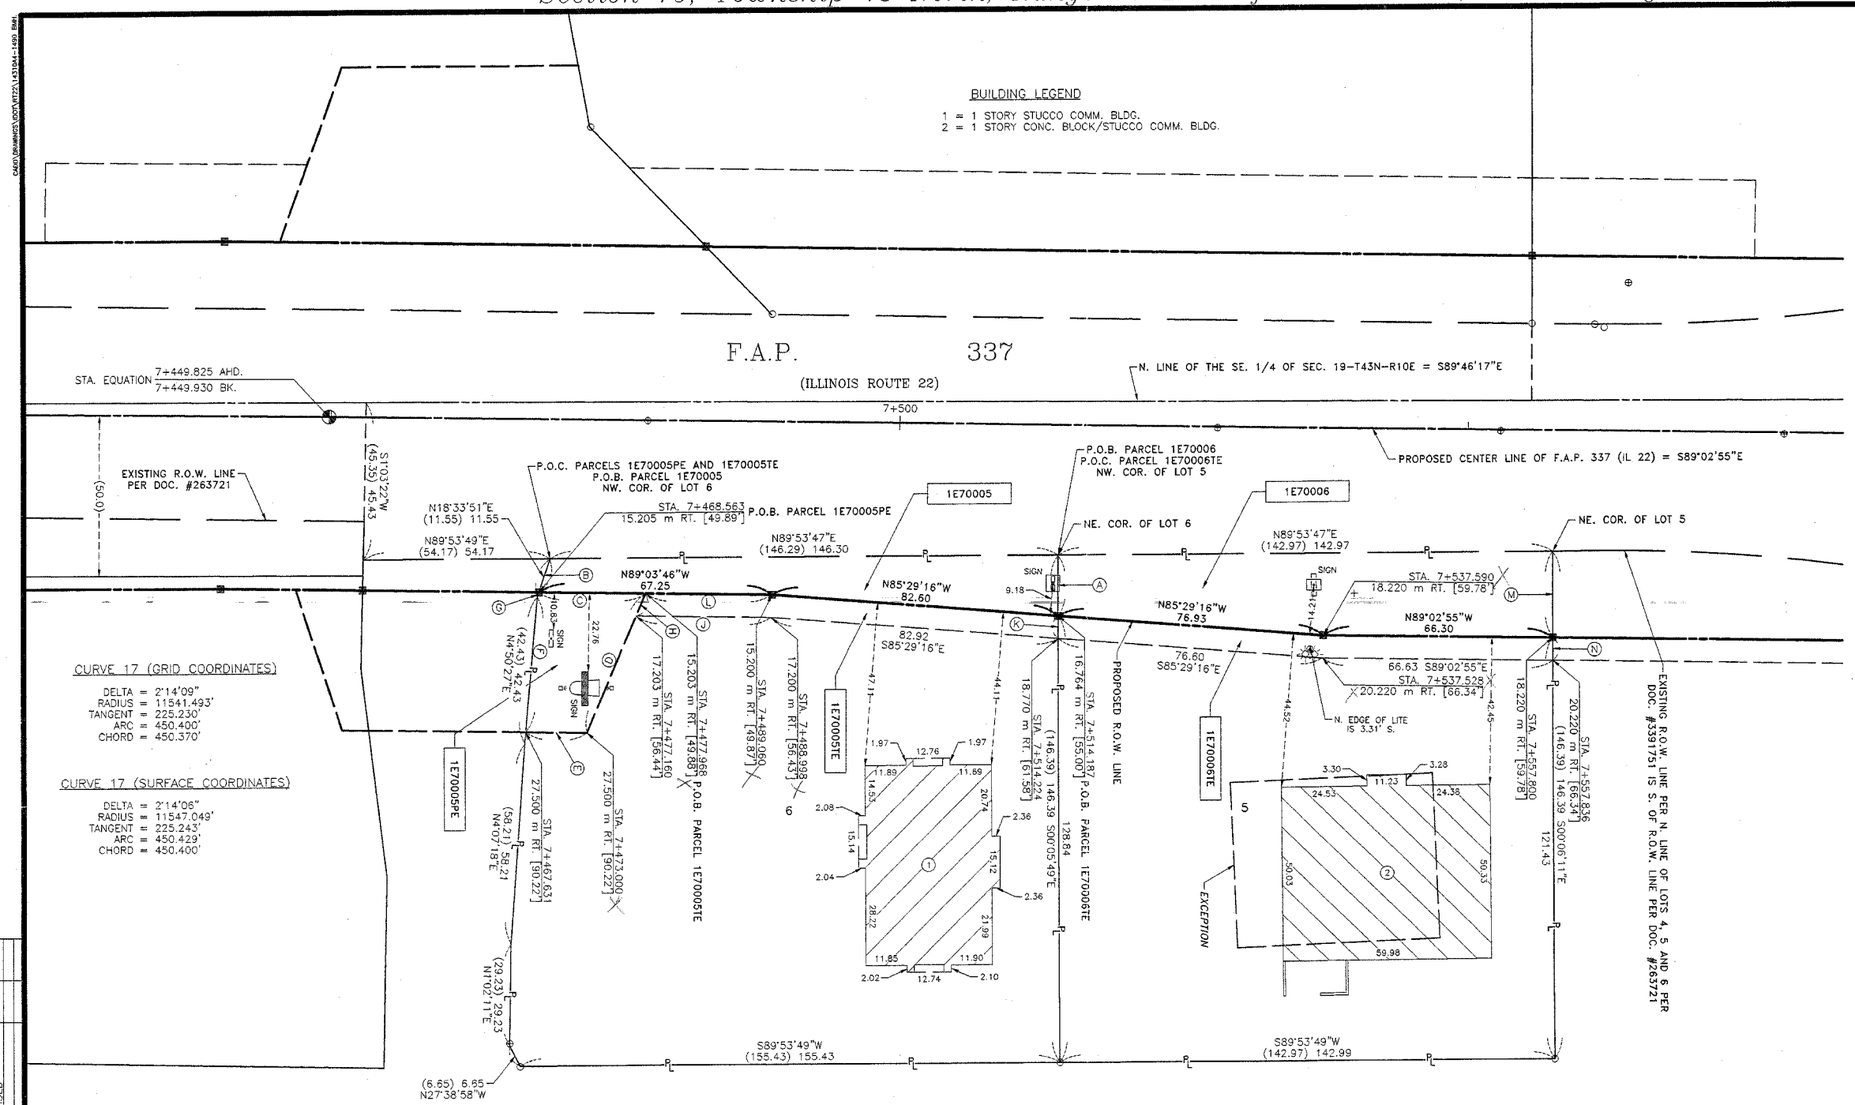

LEGEND

- SECTION LINE
- QUARTER SECTION LINE
- QUARTER, QUARTER SECTION LINE
- PLATTED LOT LINE
- PROPERTY (DEED) LINE
- APL — APPARENT PROPERTY LINE
- CENTER LINE
- EXISTING RIGHT-OF-WAY LINE
- PROPOSED RIGHT-OF-WAY LINE
- PROPOSED EASEMENT
- 129.32' — MEASURED DIMENSION
- 129.32' (COMP) — COMPUTED DIMENSION
- (129.32') — RECORD DATA
- EXISTING BUILDING
- SECTION CORNER (9 10 16 15)
- QUARTER SECTION CORNER (16 15)
- ○ IRON PIPE OR ROD FOUND
- + CUT CROSS FOUND OR SET
- ⊕ P.K. NAIL FOUND OR SET
- ● 5/8" REBAR SET
- ● T1 T2 T3 — THESE STAKES REFERENCE FOUND OR SET MONUMENTATION. SET 5/8 INCH IRON ROD FLUSH WITH GROUND TO TIE FOUND IRON STAKE. IDENTIFIED BY COLORED PLASTIC CAP BEARING SURVEYORS REGISTRATION NUMBER.
- ● BT1 BT2 BT3 — THESE STAKES, IN CULTIVATED AREAS, REFERENCE FOUND OR SET MONUMENTATION. BURIED 5/8 INCH IRON ROD 20 INCHES BELOW GROUND TO TIE FOUND IRON STAKE. IDENTIFIED BY COLORED PLASTIC CAP BEARING SURVEYORS REGISTRATION NUMBER.
- ■ STAKING OF PROPOSED RIGHT-OF-WAY. SET DIVISION OF HIGHWAYS SURVEY MARKER TO MONUMENT THE POSITION SHOWN. IDENTIFIED BY INSCRIPTION DATA AND SURVEYORS REGISTRATION NUMBER.
- ■ M — STAKING OR PROPOSED RIGHT-OF-WAY IN CULTIVATED AREAS. BURIED 5/8 INCH METAL ROD 20 INCHES BELOW GROUND TO MARK FUTURE SURVEY MARKER POSITION. IDENTIFIED BY COLORED PLASTIC CAP BEARING SURVEYORS REGISTRATION NUMBER.
- PERMANENT SURVEY MARKER, I.D.O.T. STD. 2135 (TO BE SET BY OTHERS)
- □ RIGHT-OF-WAY STAKING PROPOSED TO BE SET

STATE OF ILLINOIS
S.S.
COUNTY OF DUPAGE

THIS IS TO CERTIFY THAT I, DOMINIC J. MARCHESE, AN ILLINOIS PROFESSIONAL LAND SURVEYOR, HAVE SURVEYED THE PLAT OF HIGHWAYS SHOWN HEREON BETWEEN SECTION 19, TOWNSHIP 43 NORTH, RANGE 10 EAST, AND SECTION 20, TOWNSHIP 43 NORTH, RANGE 10 EAST OF THE THIRD PRINCIPAL MERIDIAN, LAKE COUNTY; THAT THE SURVEY IS TRUE AND COMPLETE AS SHOWN TO THE BEST OF MY KNOWLEDGE AND BELIEF; THAT THE PLAT CORRECTLY REPRESENTS SAID SURVEY. THAT ALL MONUMENTS FOUND AND ESTABLISHED ARE OF PERMANENT QUALITY AND OCCUPY THE POSITIONS SHOWN THEREON AND THAT THE MONUMENTS ARE SUFFICIENT TO ENABLE THE SURVEY TO BE RETRACED. MADE FOR THE DEPARTMENT OF TRANSPORTATION, STATE OF ILLINOIS.

DATED AT ROSELLE, ILLINOIS, THIS 15th DAY OF MAY, 2003 A.D.

DOMINIC J. MARCHESE 2335 PROFESSIONAL LAND SURVEYOR STATE OF ILLINOIS ROSELLE, IL

Dominic J Marchese
ILLINOIS REGISTERED PROFESSIONAL LAND SURVEYOR NO. 2335
MY LICENSE EXPIRES ON NOVEMBER 30, 2004

COORDINATE VALUES

COORDINATES AND BEARINGS ARE REFERENCED TO THE ILLINOIS STATE PLANE COORDINATE GRID SYSTEM NAD 83 EAST ZONE AT FOUND GEODETIC CONTROL SURVEY MONUMENTS. ALL COORDINATES SHOWN HEREON ARE GROUND POSITIONS.

R.O.W. PLAT		BY	DATE
	MADE	BMH.	5-02
	CHECKED	DJM.	3-03
NOTEBOOK	REVISED		
NO.			

Marchese and Sons, Inc.
NUMBER 184-002762
land - marine - construction surveys
10 MONACO DRIVE, ROSELLE IL 60172
PHONE : (630) 894-5680 FAX : (630) 894-8869

EXISTING R.O.W. INFORMATION

INSTRUMENT	DOCUMENT NO.	RECORDED DATE
DEDICATION	263721	8-24-1925
SUBDIVISION	3391751	9-1-1993

COORDINATE SCHEDULE

STATION	OFFSET	COORDINATES
7+449.825 AHD. 7+449.930 BK.	0.000 m	2012136.6920 N - 1044867.0270 E
7+468.563	15.205 m RT.	2012085.7924 N - 1044927.6673 E
7+489.060	15.200 m RT.	2012084.6923 N - 1044994.9051 E
7+514.187	16.764 m RT.	2012078.1941 N - 1045077.2467 E
7+537.590	18.220 m RT.	2012072.1418 N - 1045153.9367 E
7+557.800	18.220 m RT.	2012071.0408 N - 1045220.2317 E

4

VILLAGE SQUARE
REC. 9-1-1993 AS DOC. #3391751
CERT. OF CORR. REC. AS DOC. #3404223 AND #3404370

PARCEL	OWNER	PERMANENT TAX NUMBER	TOTAL HOLDING ACRES	AREA TAKEN ACRES	PREVIOUSLY DEDICATED ACRES	EASEMENT ACRES	REMAINDER ACRES	ACQUIRED BY
1E70005	TACO MAKERS, Inc. AND ILLINOIS CORPORATION	14 - 19 - 402 - 076	0.520	0.043	N/A	N/A	0.477	
1E70005PE				N/A	N/A	0.023		
1E70005TE				N/A	N/A	0.018		
1E70006	BC REAL ESTATE INVESTMENTS, Inc. A DELAWARE CORPORATION	14 - 19 - 402 - 091	0.417	0.074	N/A	N/A	0.343	
1E70006TE				N/A	N/A	0.022		

LINE LEGEND

A	17.55	S00°05'49"E
B	10.21	N18°33'51"E
C	30.86	S89°03'46"E
D	43.51	S22°57'05"W
E	17.62	N89°02'55"W
F	39.15	N4°50'27"E
G	1.34	N18°33'51"E
H	7.08	S22°57'05"W
J	38.84	S89°03'46"E
K	6.58	N00°05'49"W
L	36.39	N89°03'46"W
M	24.96	S00°06'11"E
N	6.56	N00°06'11"W

RECEIVED
MAY 19 2003
PLATS & LEGAL

PLAT OF HIGHWAYS
STATE OF ILLINOIS
DEPARTMENT OF TRANSPORTATION
F.A.P. 337 (IL 22)

SECTION : LAKE COUNTY
PROJECT : JOB NO.: R-91-008-01
STATION : 7+449.825 TO STATION : 7+557.800
SCALE : 1 INCH = 20 FEET SHEET : A4 of A37

BUREAU OF LAND ACQUISITION
201 WEST CENTER COURT
SCHAUMBURG, ILLINOIS 60196-1096