QU093

G:\AIRPORT\A047015\PVMTMRKG.DWG\ 11-20-04, 1"=100'

QUAD CITY INTERNATIONAL AIRPORT
RUNWAY 5-23 OVERLAY, PHASE I
ILL. MLI-3374
SHEET 24 OF 63

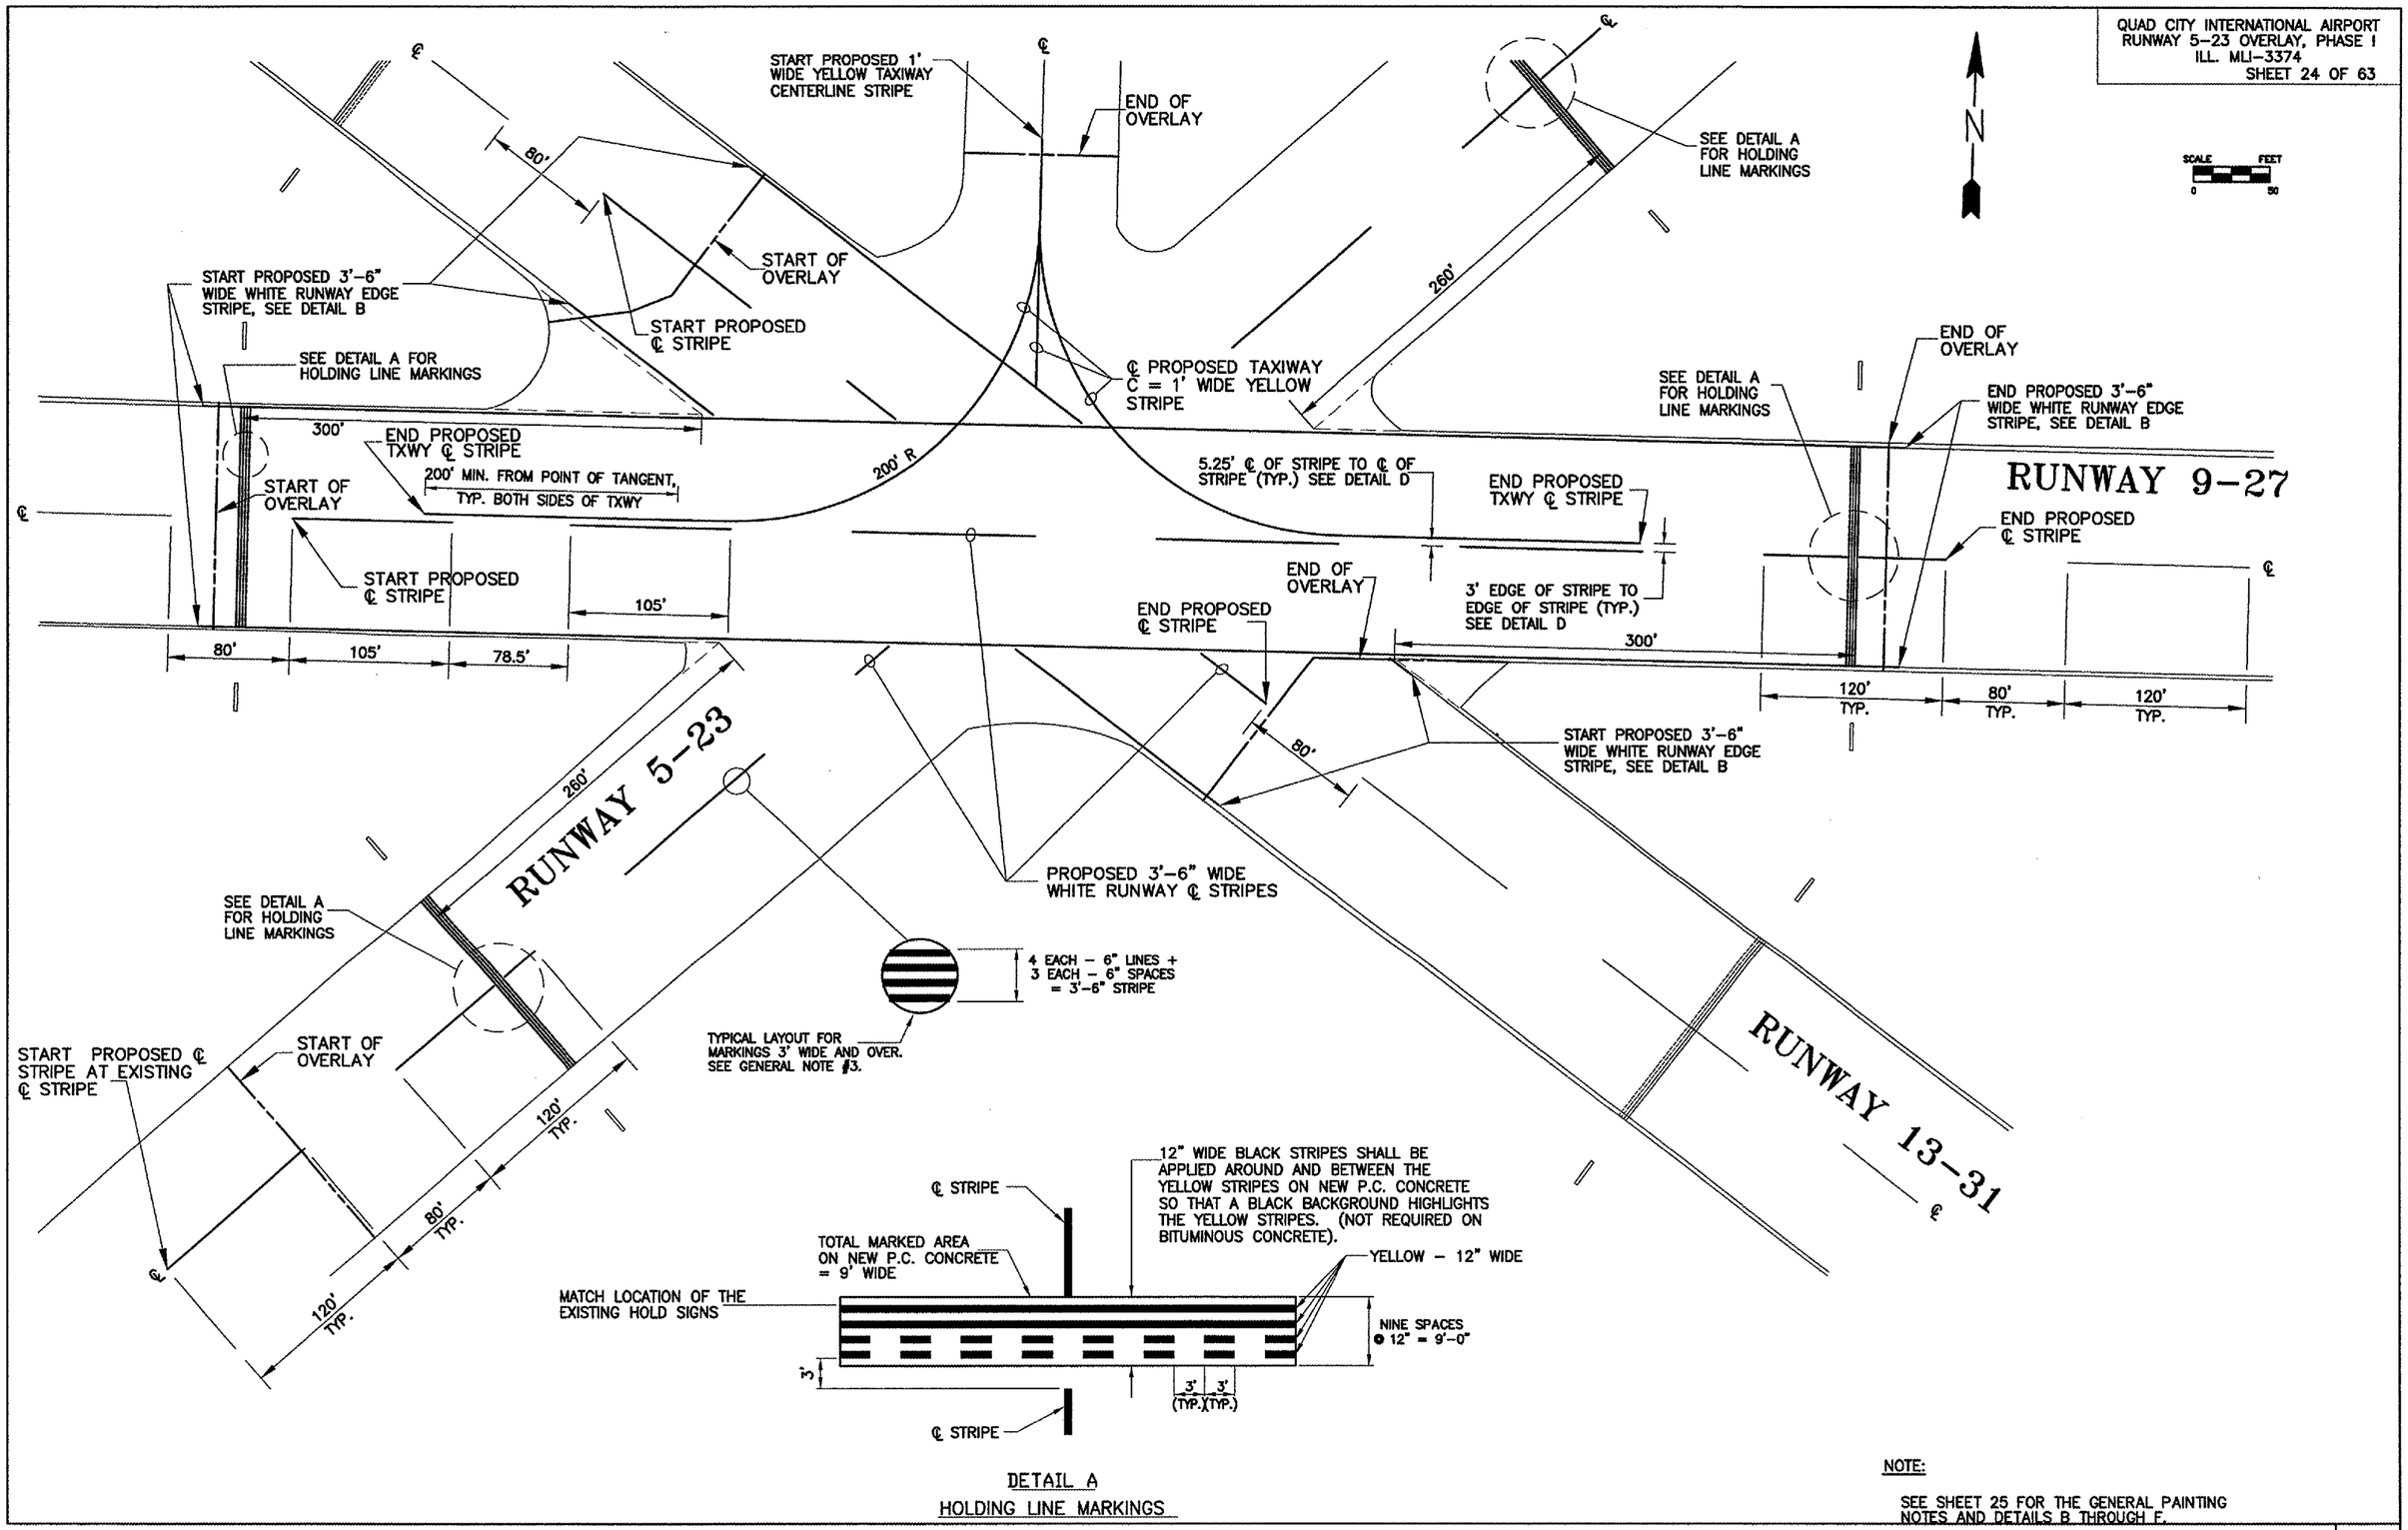

DETAIL A
HOLDING LINE MARKINGS

NOTE:

SEE SHEET 25 FOR THE GENERAL PAINTING NOTES AND DETAILS B THROUGH F.

PROPOSED PAVEMENT MARKINGS

G:\Airport\A04T015\PVMTMRKG.dwg, 1/26/2005 9:24:33 AM, jeffm