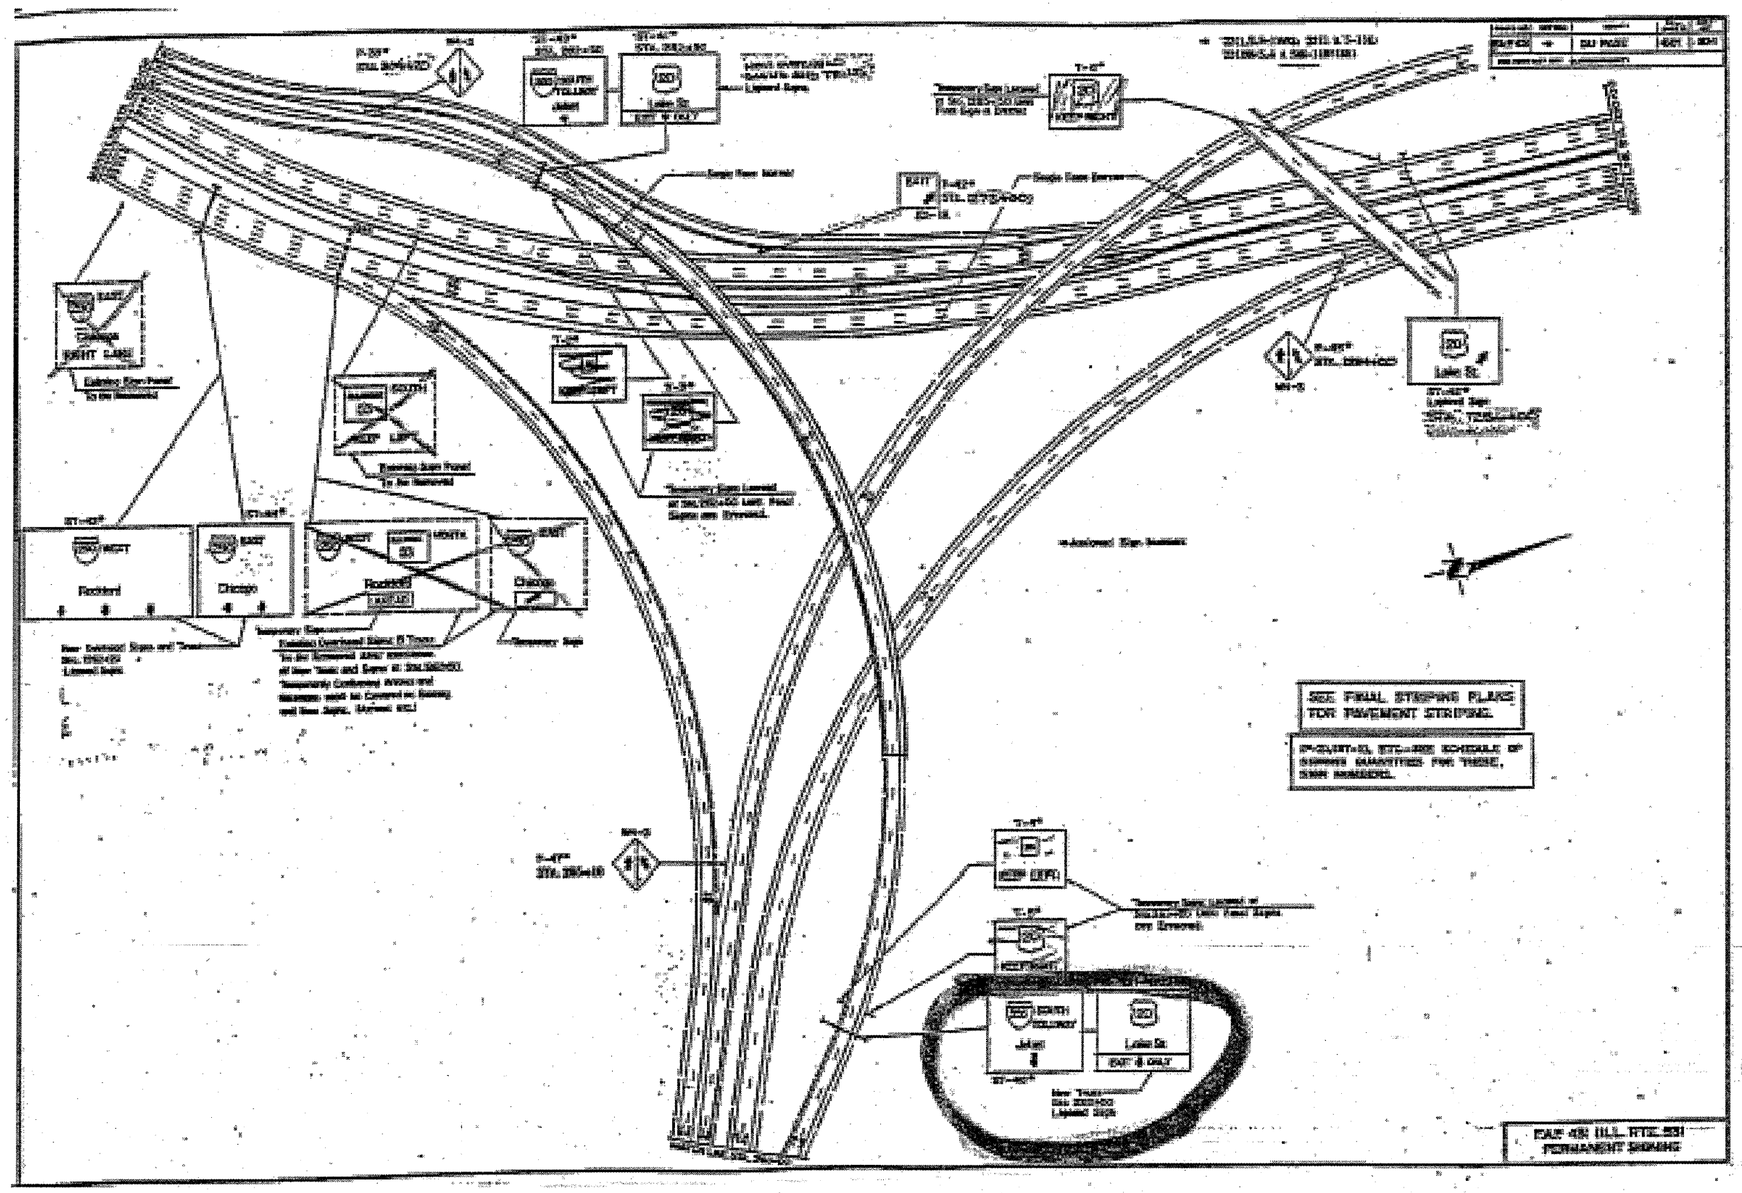
Rockford
Chicago
Rockford
Chicago
Lake St.
EXIT ONLY
SEE FINAL STRIPING PLANS FOR PAVEMENT STRIPING.
PERMANENT SIGNING