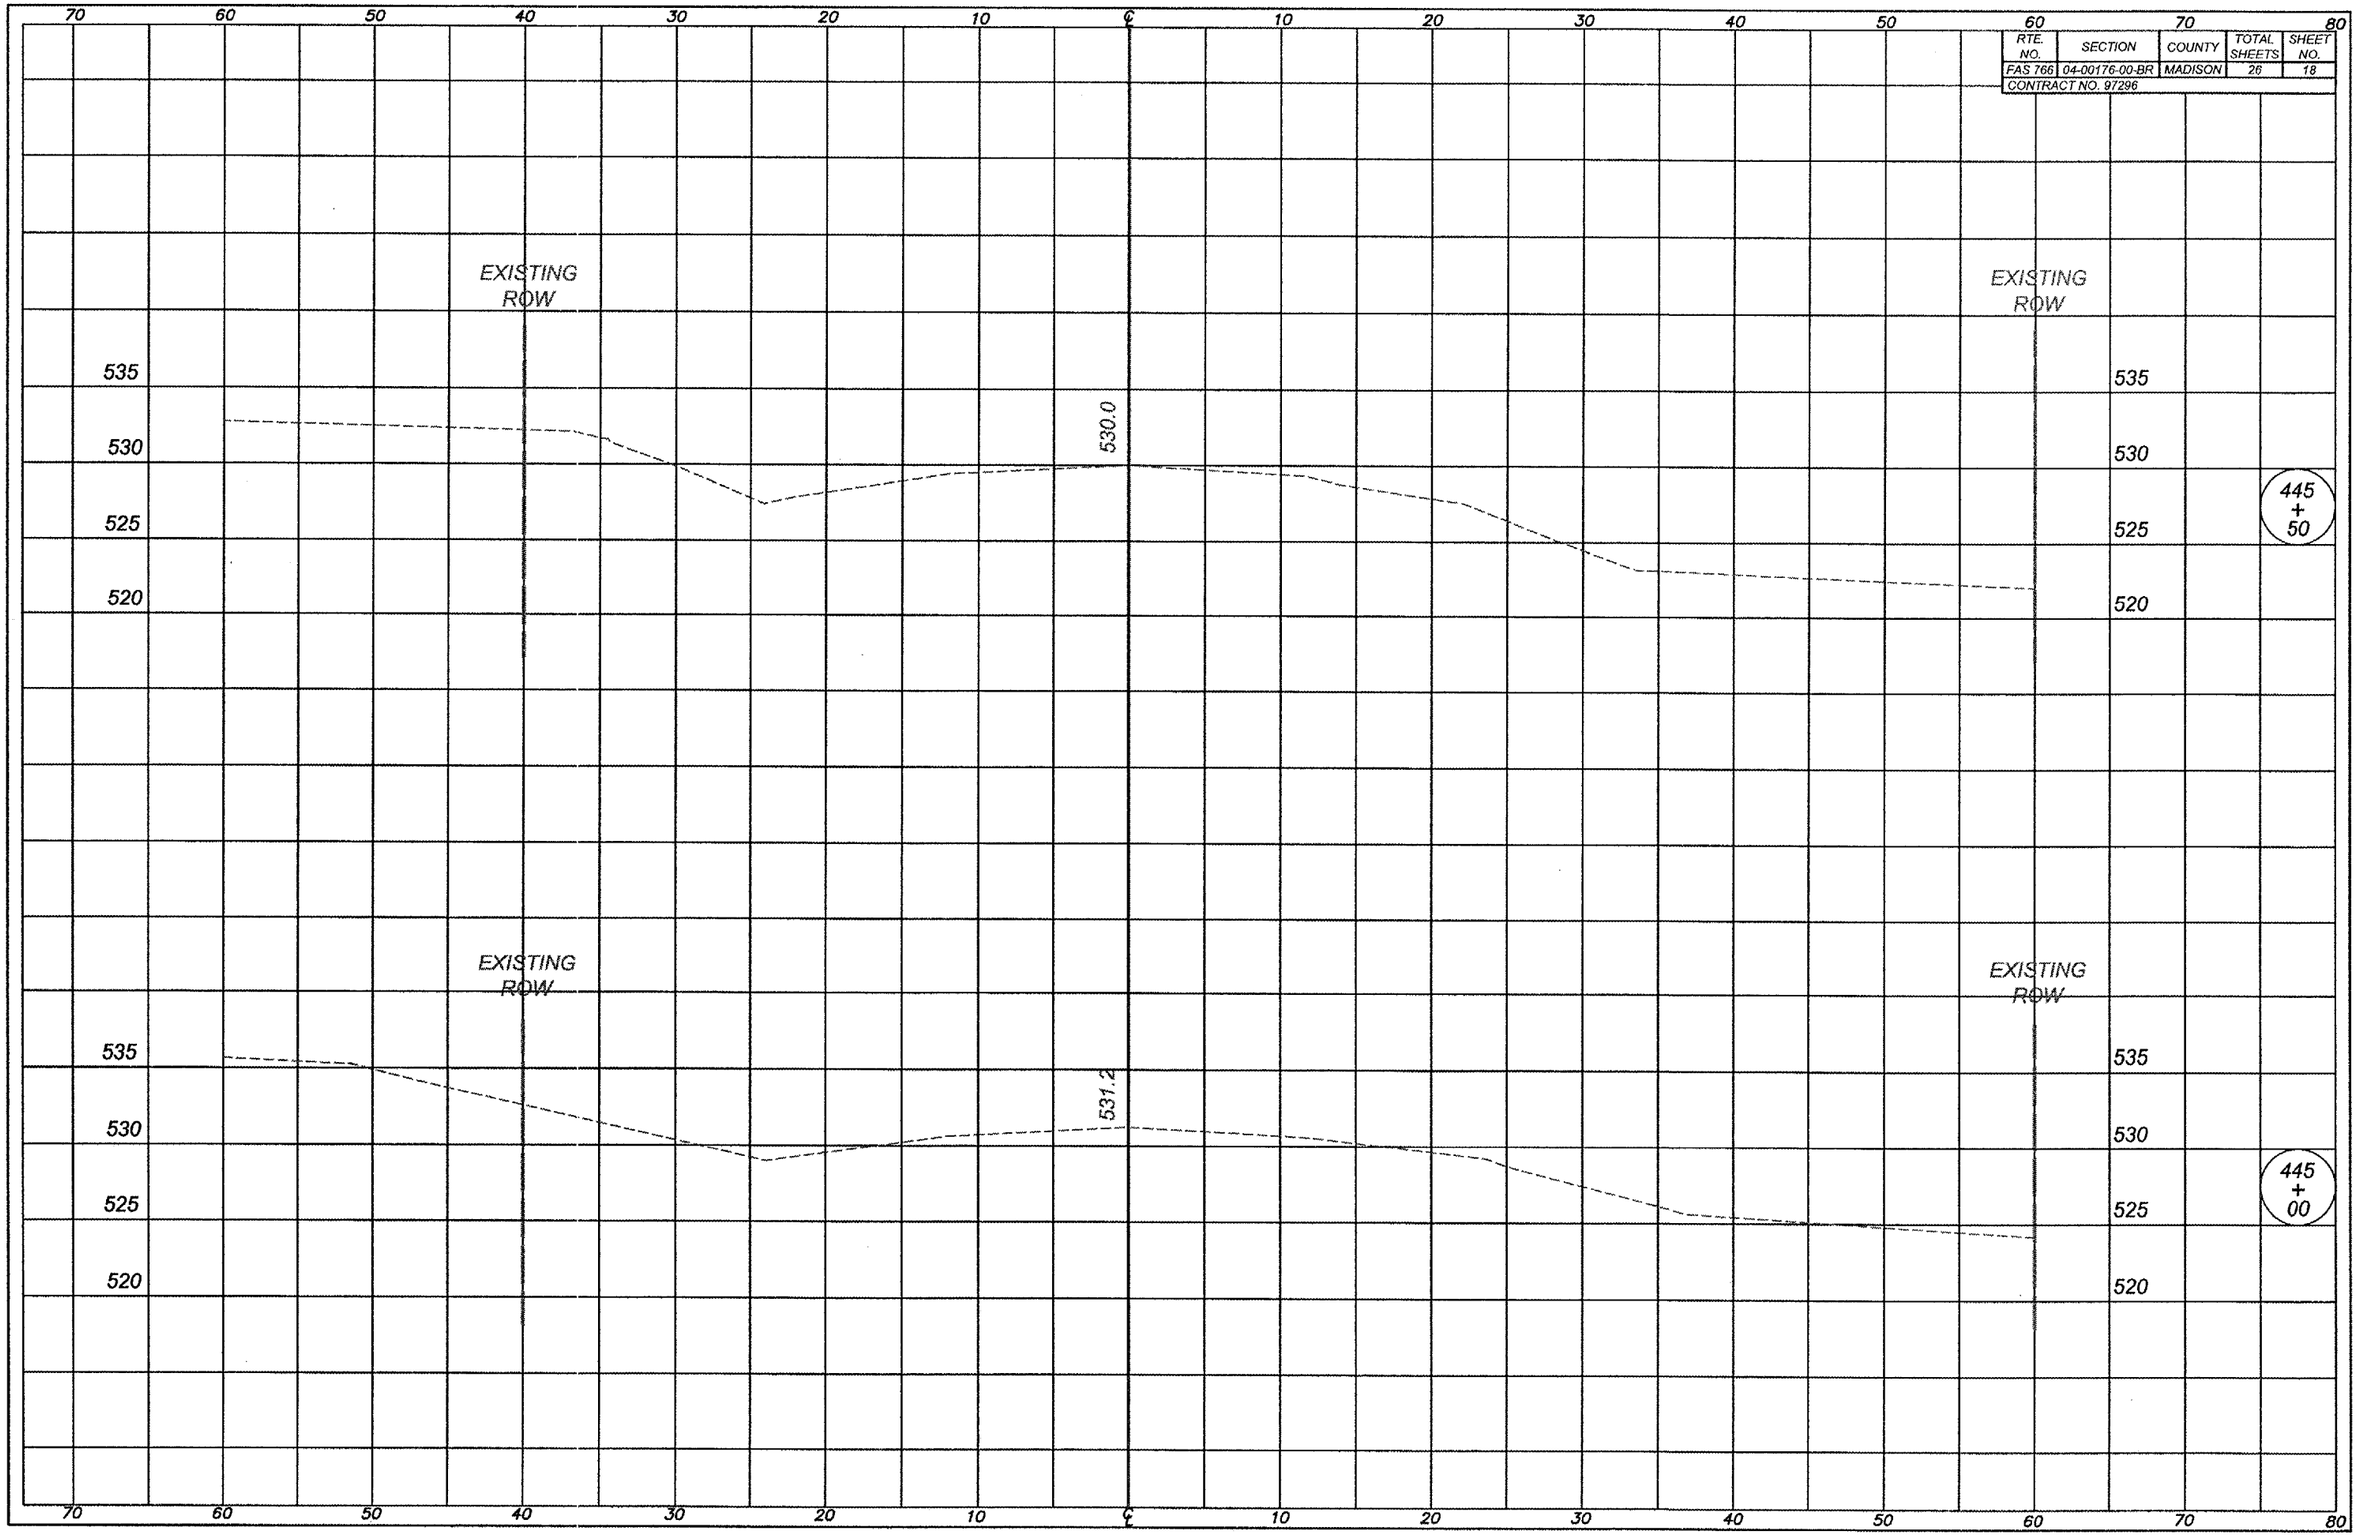| RTE. NO. | SECTION | COUNTY | TOTAL SHEETS | SHEET NO. |
|---|---|---|---|---|
| FAS 766 | 04-00176-00-BR | MADISON | 26 | 18 |
| CONTRACT NO. 97296 | | | | |