County Highway 11

ROUTE	COUNTY	SECTION	SHEET/OF
FAS 1834	RANDOLPH	06-00075-00-RS	46/101

CONTRACT NO. 97445

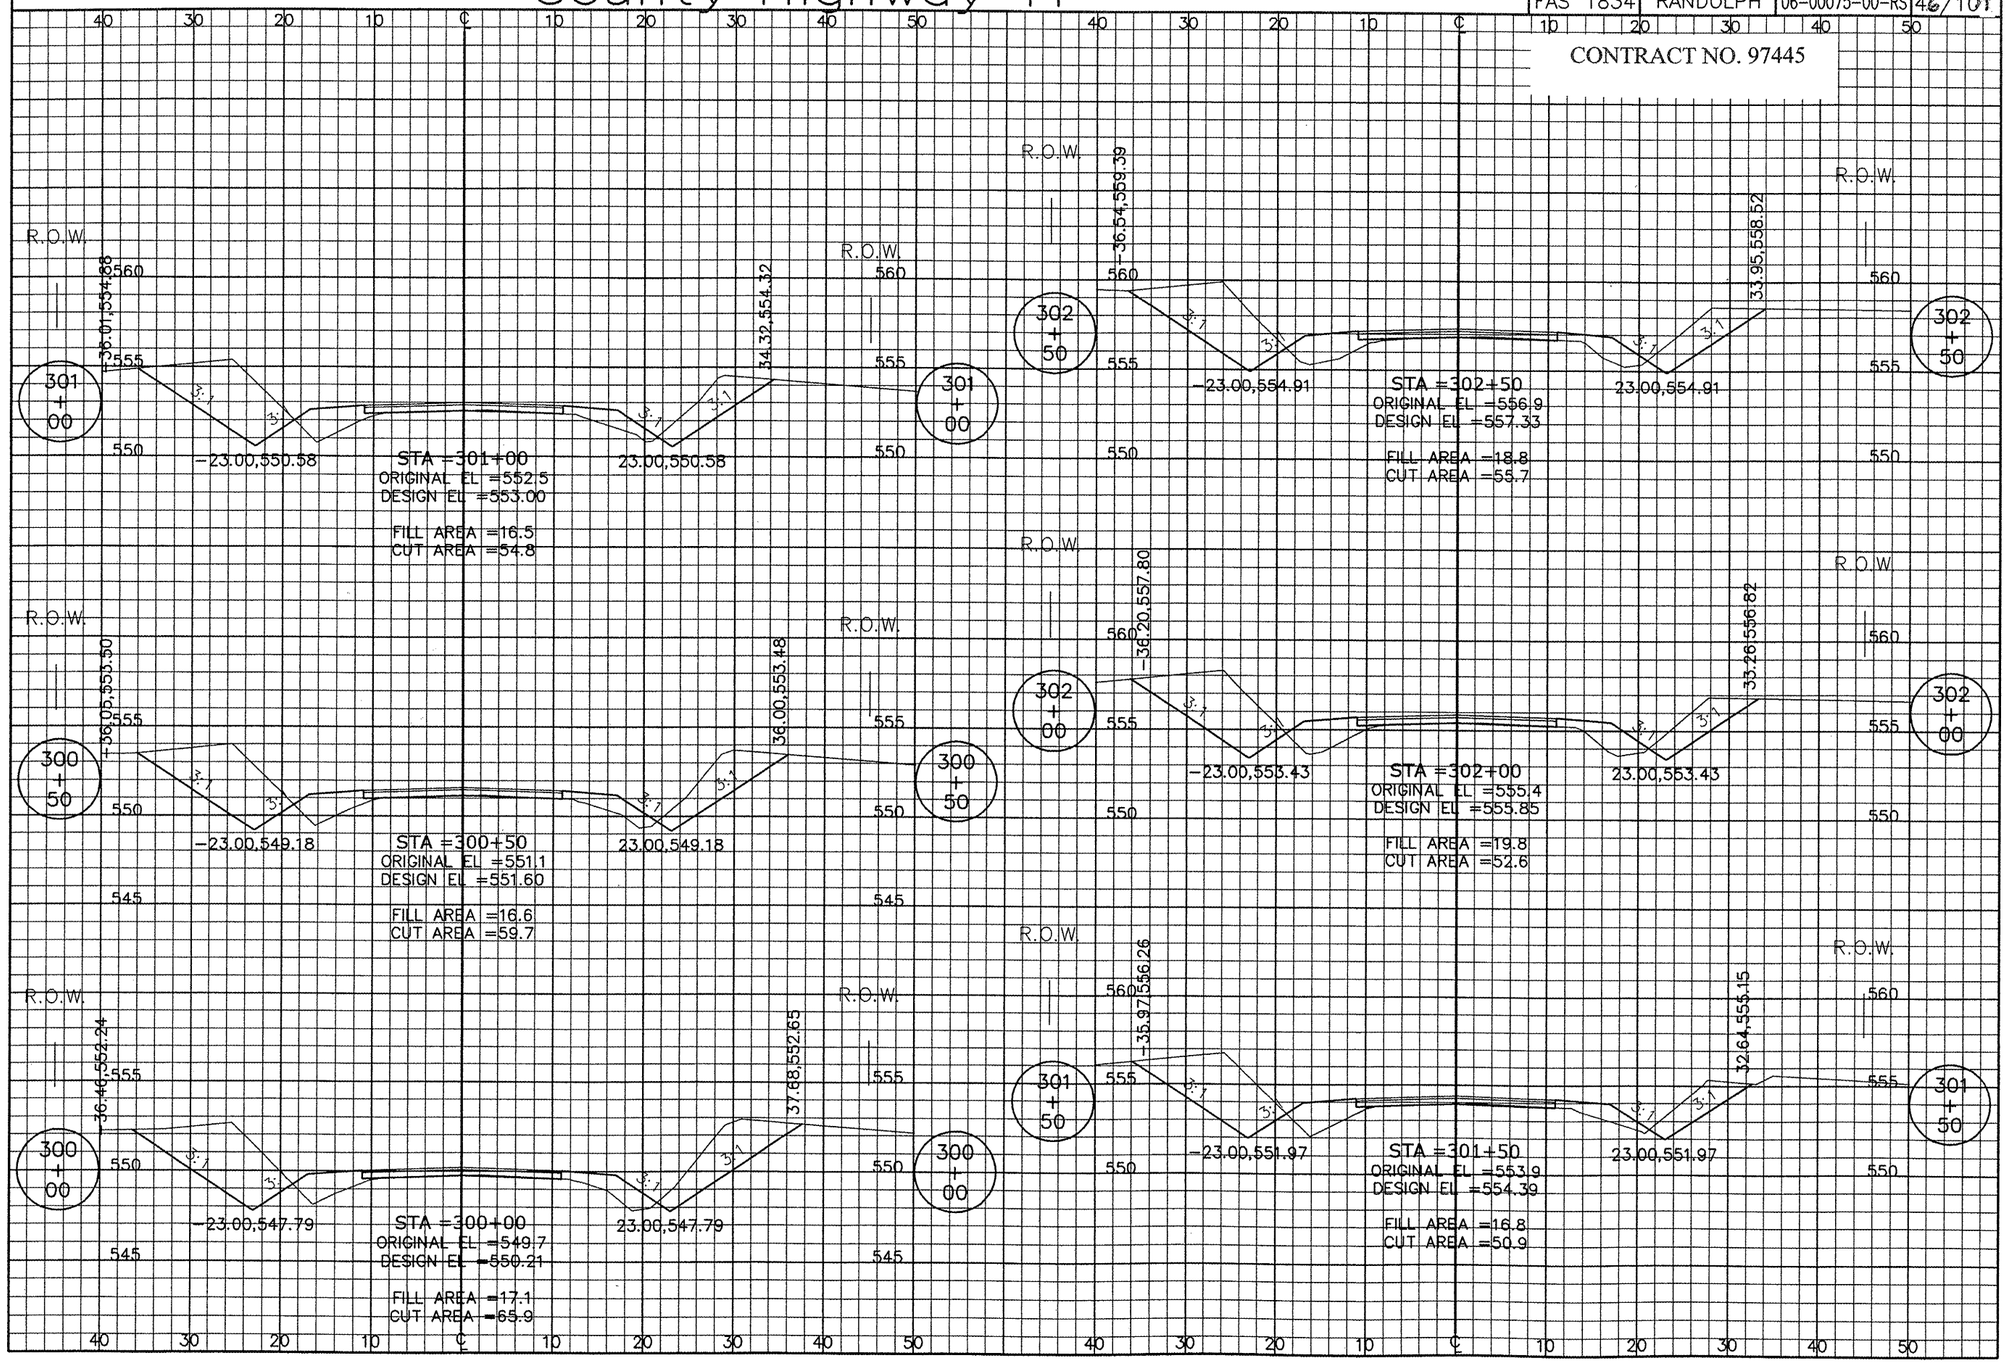

CROSS SECTIONS STA. 300+00 TO STA. 302+50