# County Highway 11

| ROUTE | COUNTY | SECTION | SHEET/OF |
|---|---|---|---|
| FAS 1834 | RANDOLPH | 06-00075-00-RS | 48/101 |

CONTRACT NO. 97445

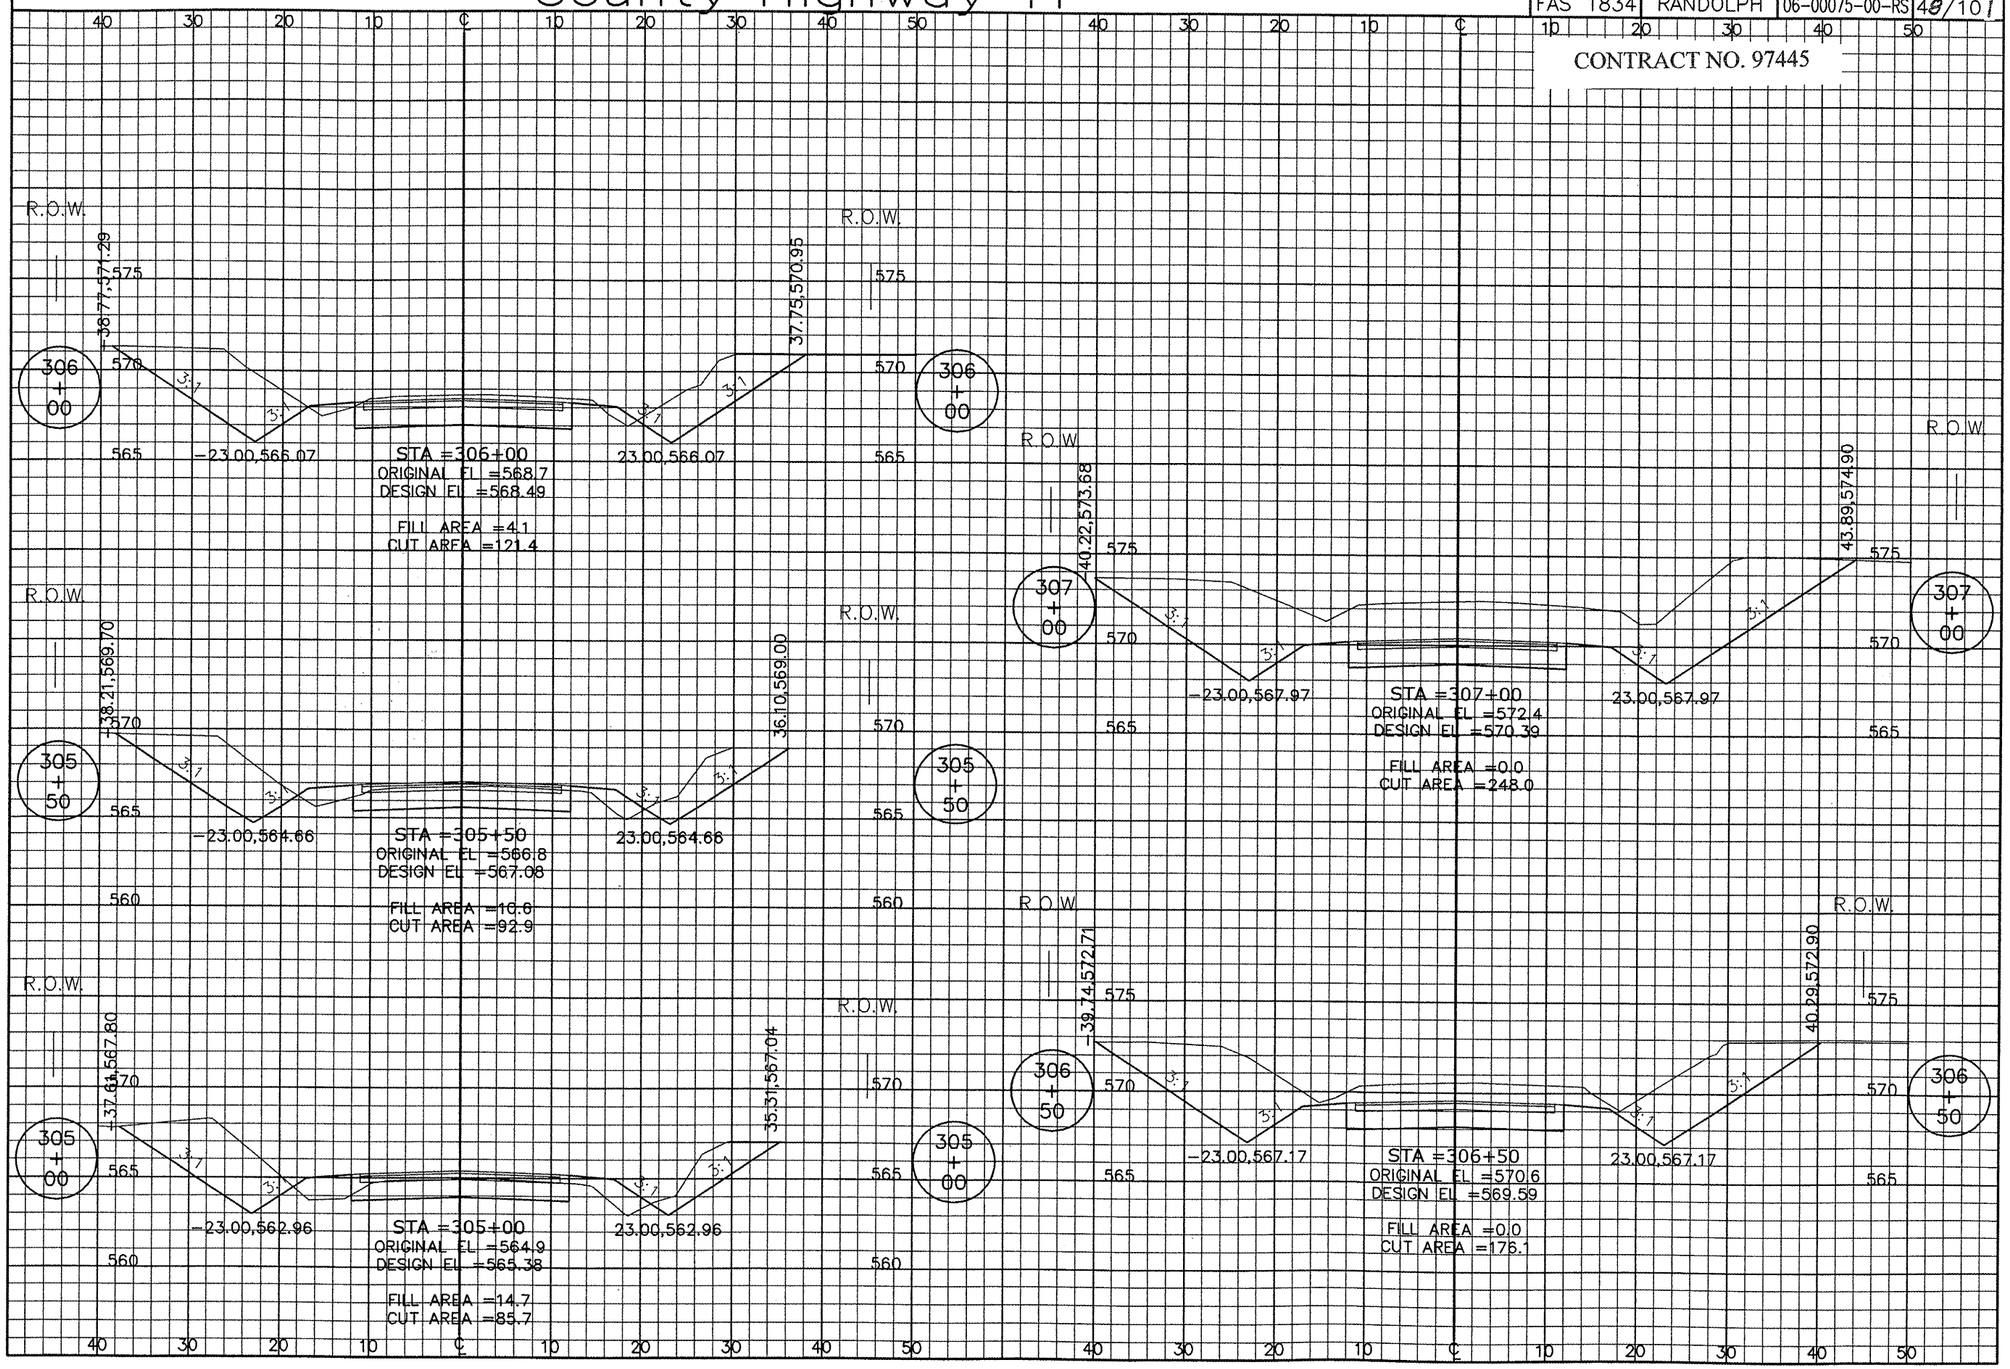


CROSS SECTIONS STA. 305+00 TO STA. 307+00