County Highway 11

CONTRACT NO. 97445

ROUTE	COUNTY	SECTION	SHEET/OF
FAS 1834	RANDOLPH	06-00075-00-RS	67/101

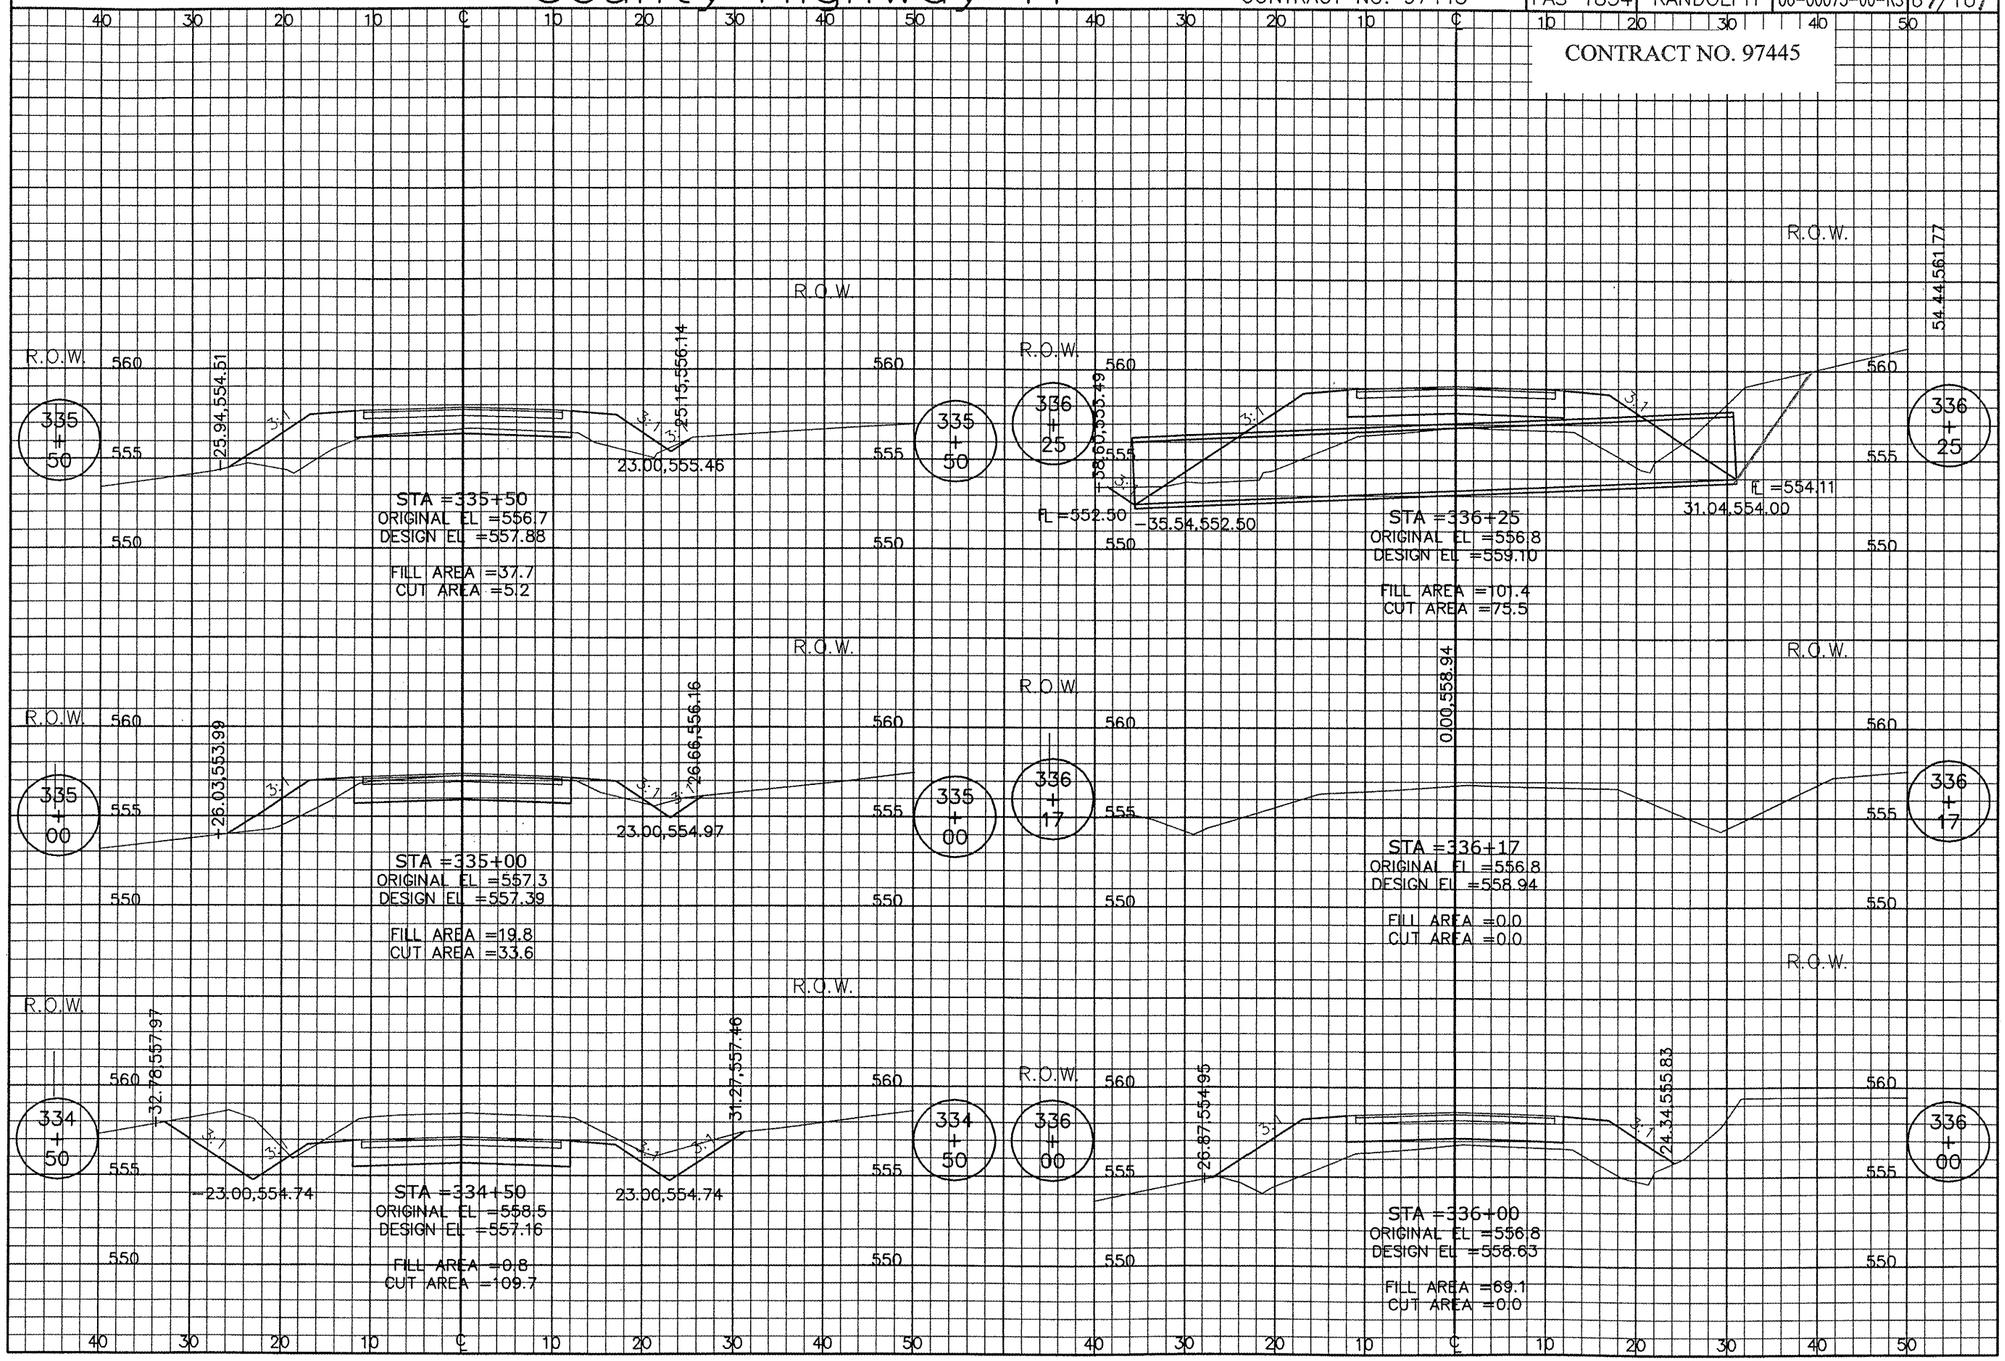

CROSS SECTIONS STA. 334+50 TO STA. 336+25