County Highway 11

ROUTE	COUNTY	SECTION	SHEET/OF
FAS 1834	RANDOLPH	06-00075-00-RS	80/101

CONTRACT 97445

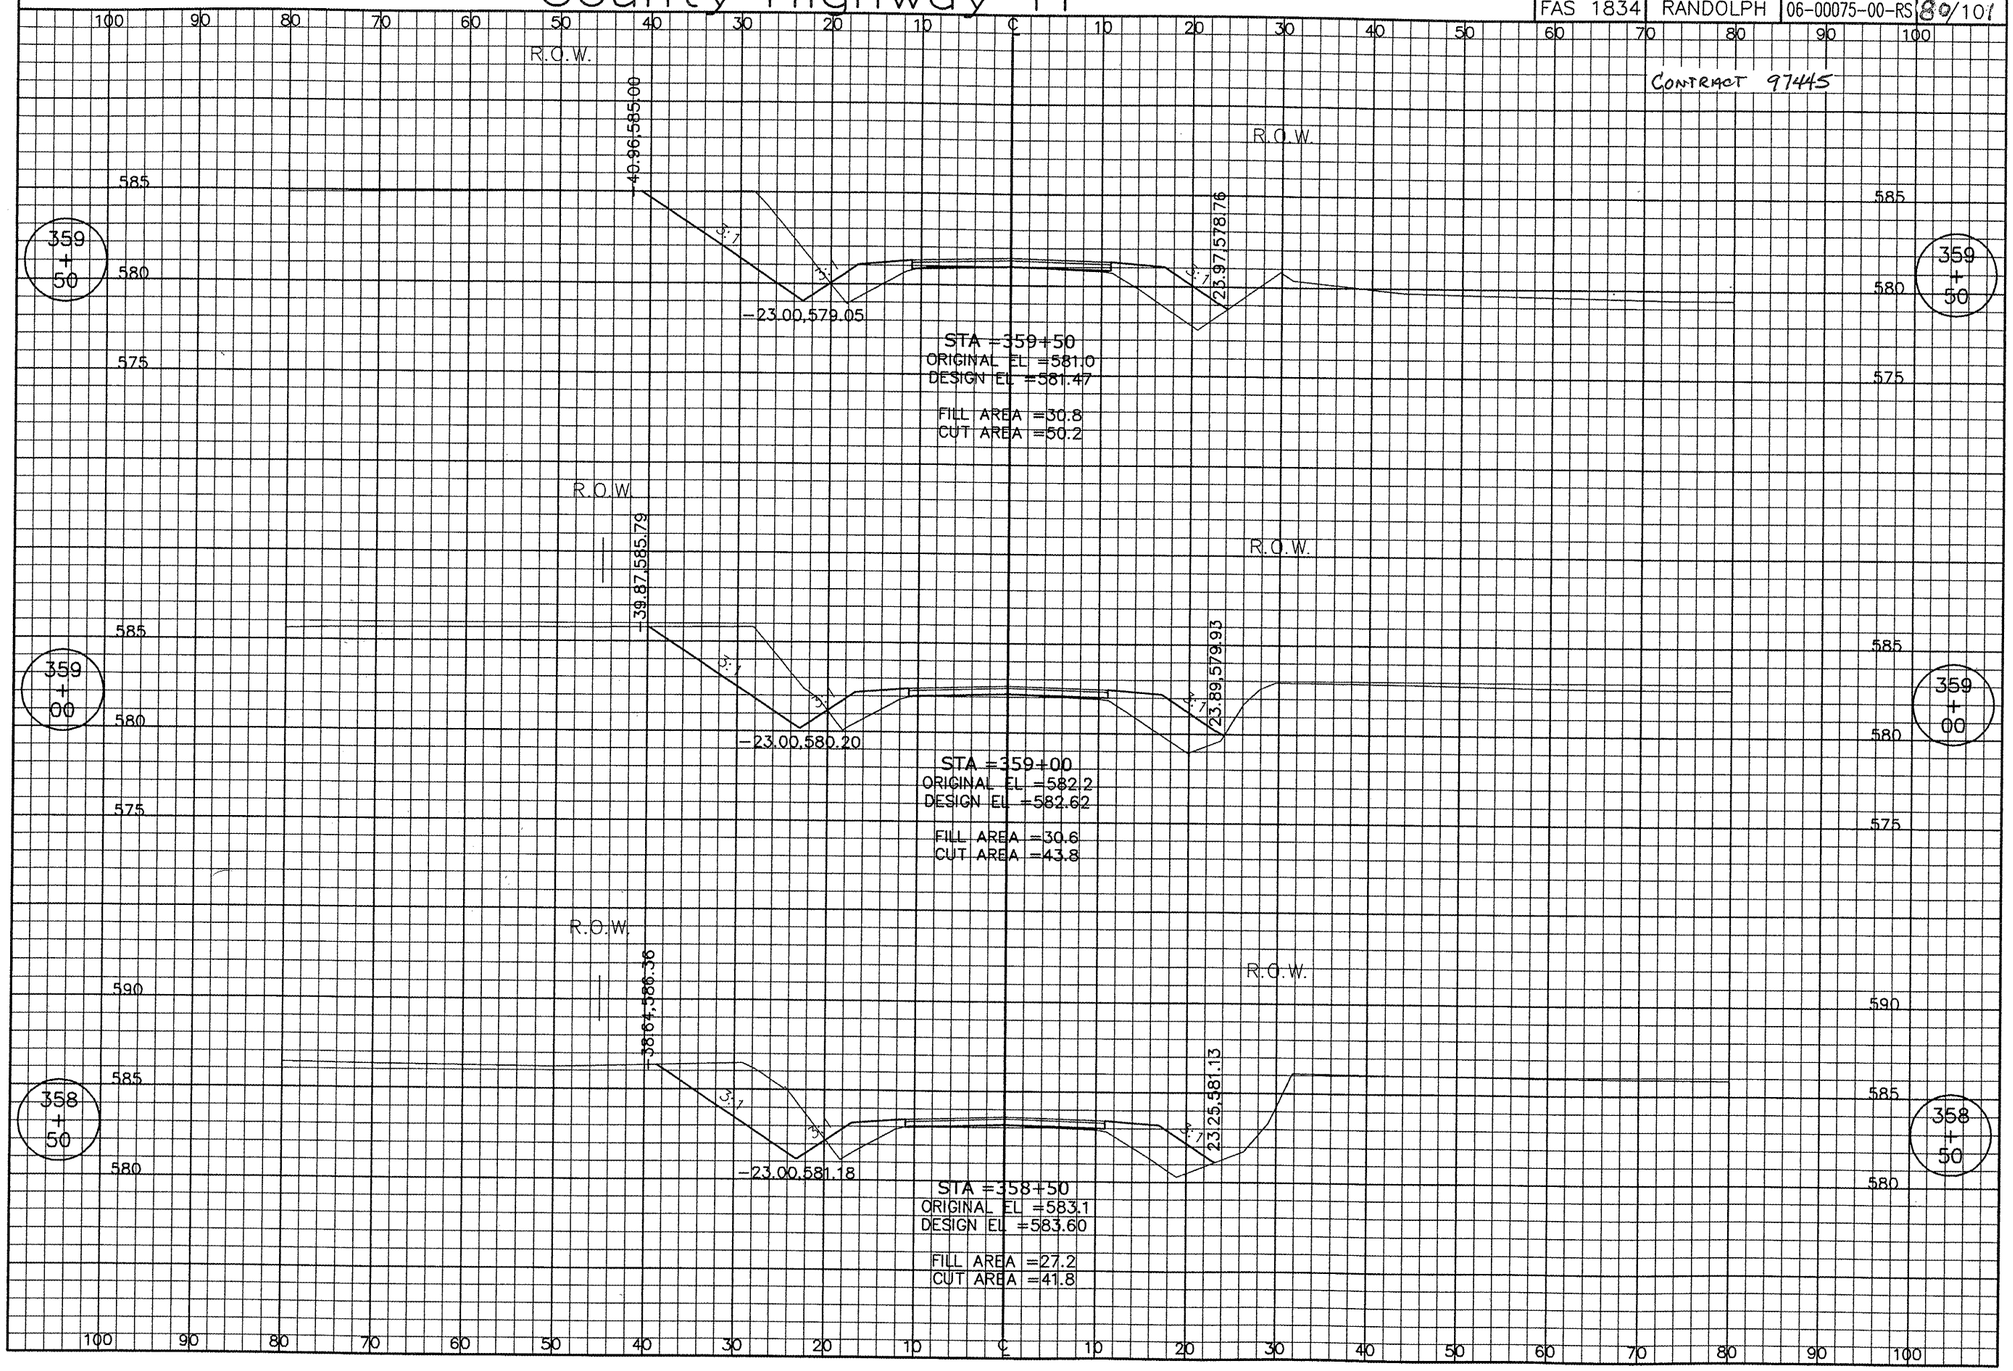

CROSS SECTIONS STA. 358+50 TO STA. 359+50