County Highway 11

CONTRACT NO. 97445

ROUTE	COUNTY	SECTION	SHEET/OF
FAS 1834	RANDOLPH	06-00075-00-RS	98/101

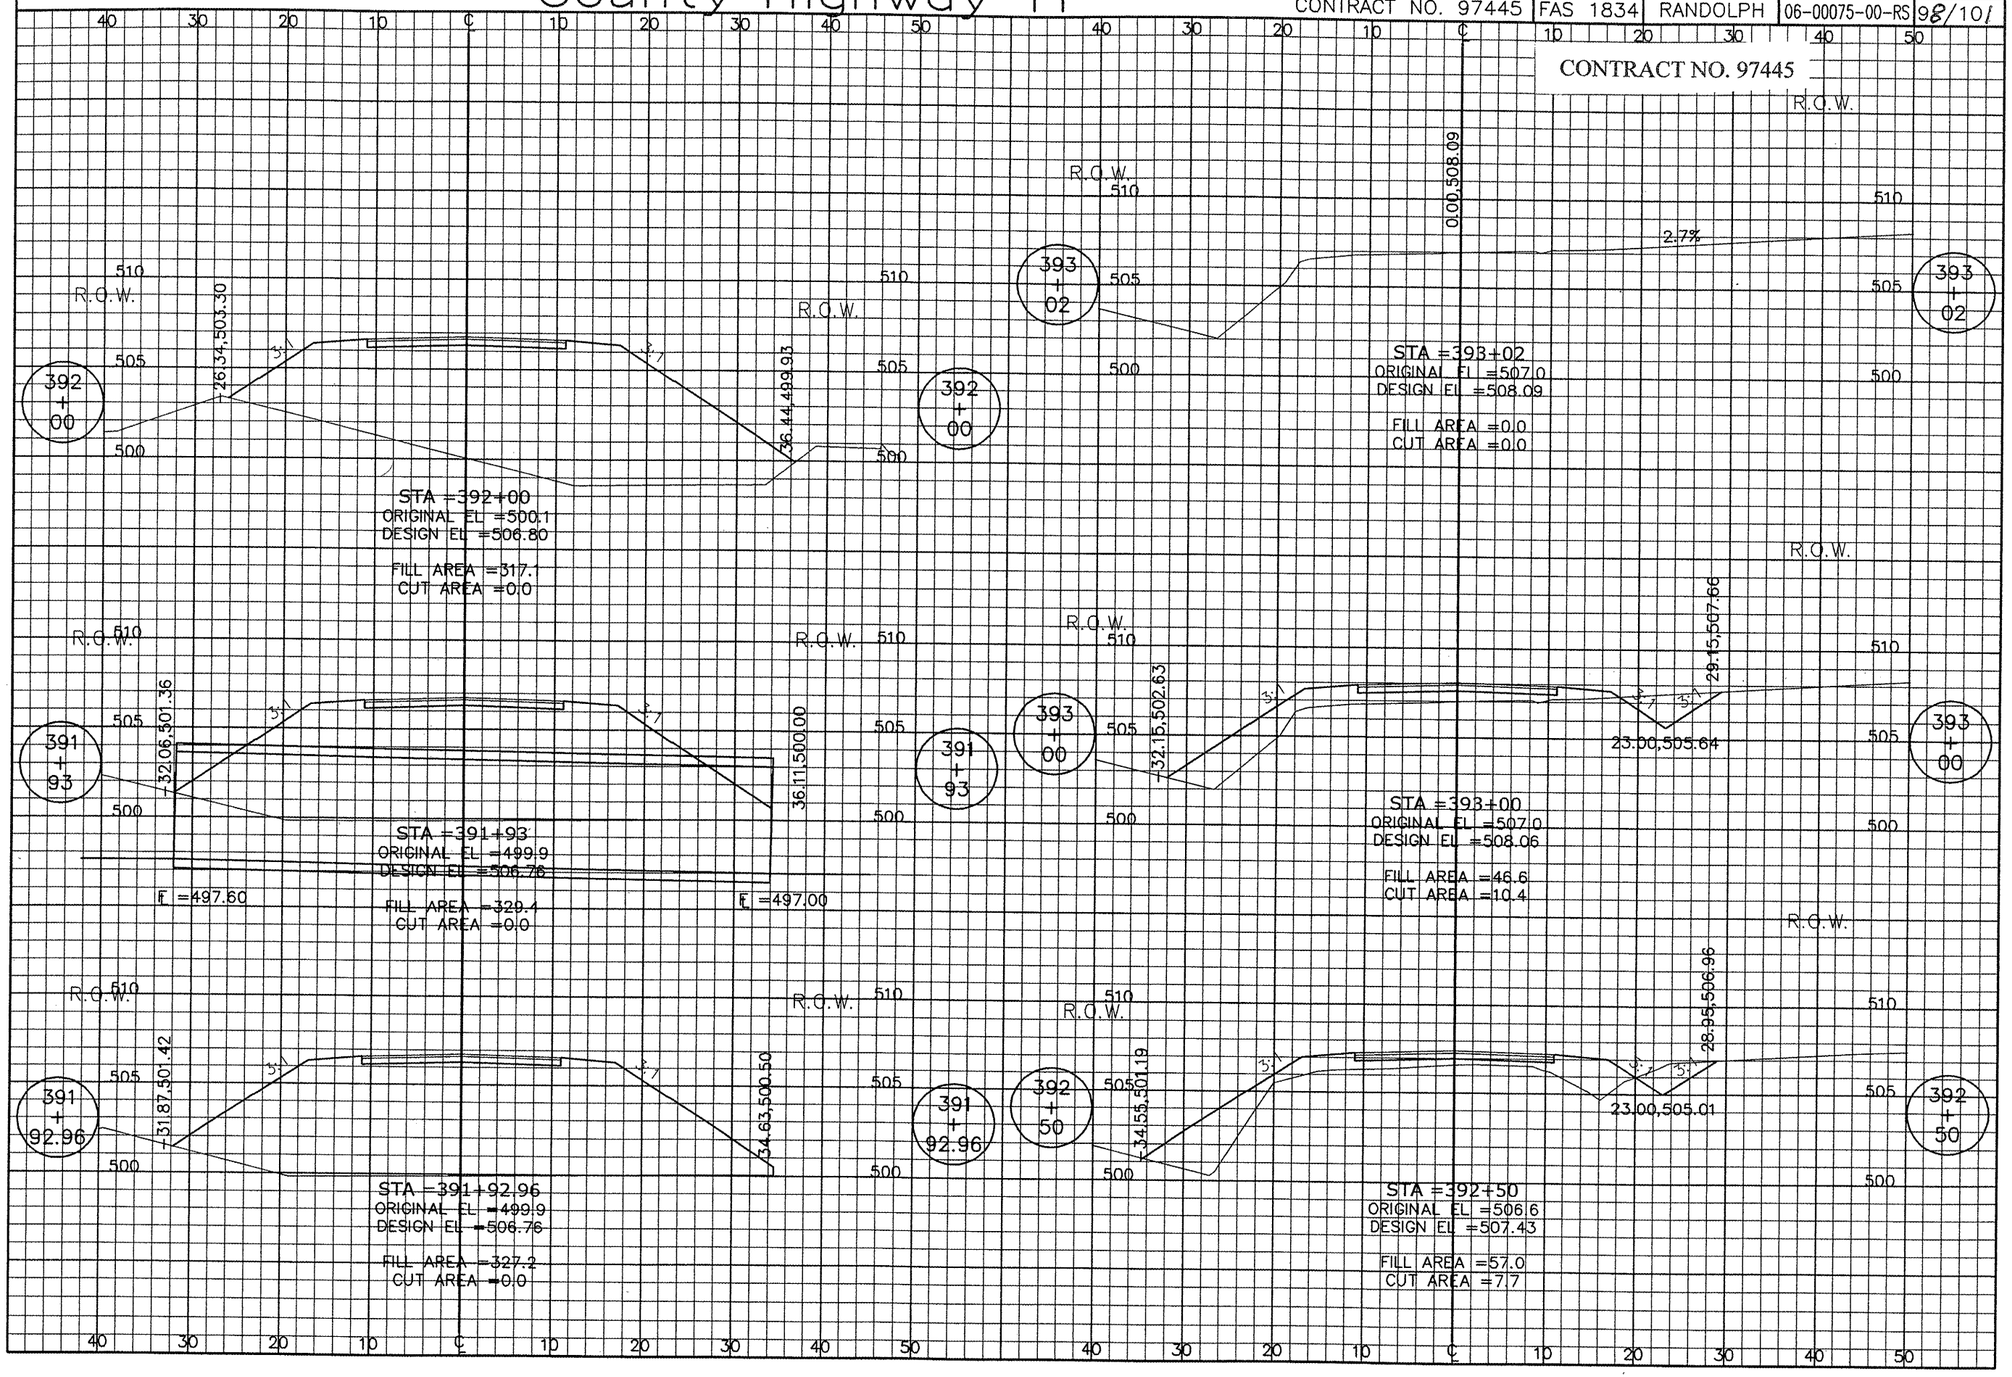

CROSS SECTIONS STA. 391+92.96 TO STA. 393+02