ROUTE	SECTION	COUNTY	TOWNSHIP	TOTAL SHEETS	SHEET NUMBER
T.R. 51	04-01182-00-BR	UNION	SEC. 31, T11S, R1W	15	4
JOB NO. C-99-549-04			PROJECT NO. BROS-181 (26)		
RHINE ROAD			CONTRACT NO. 99216		

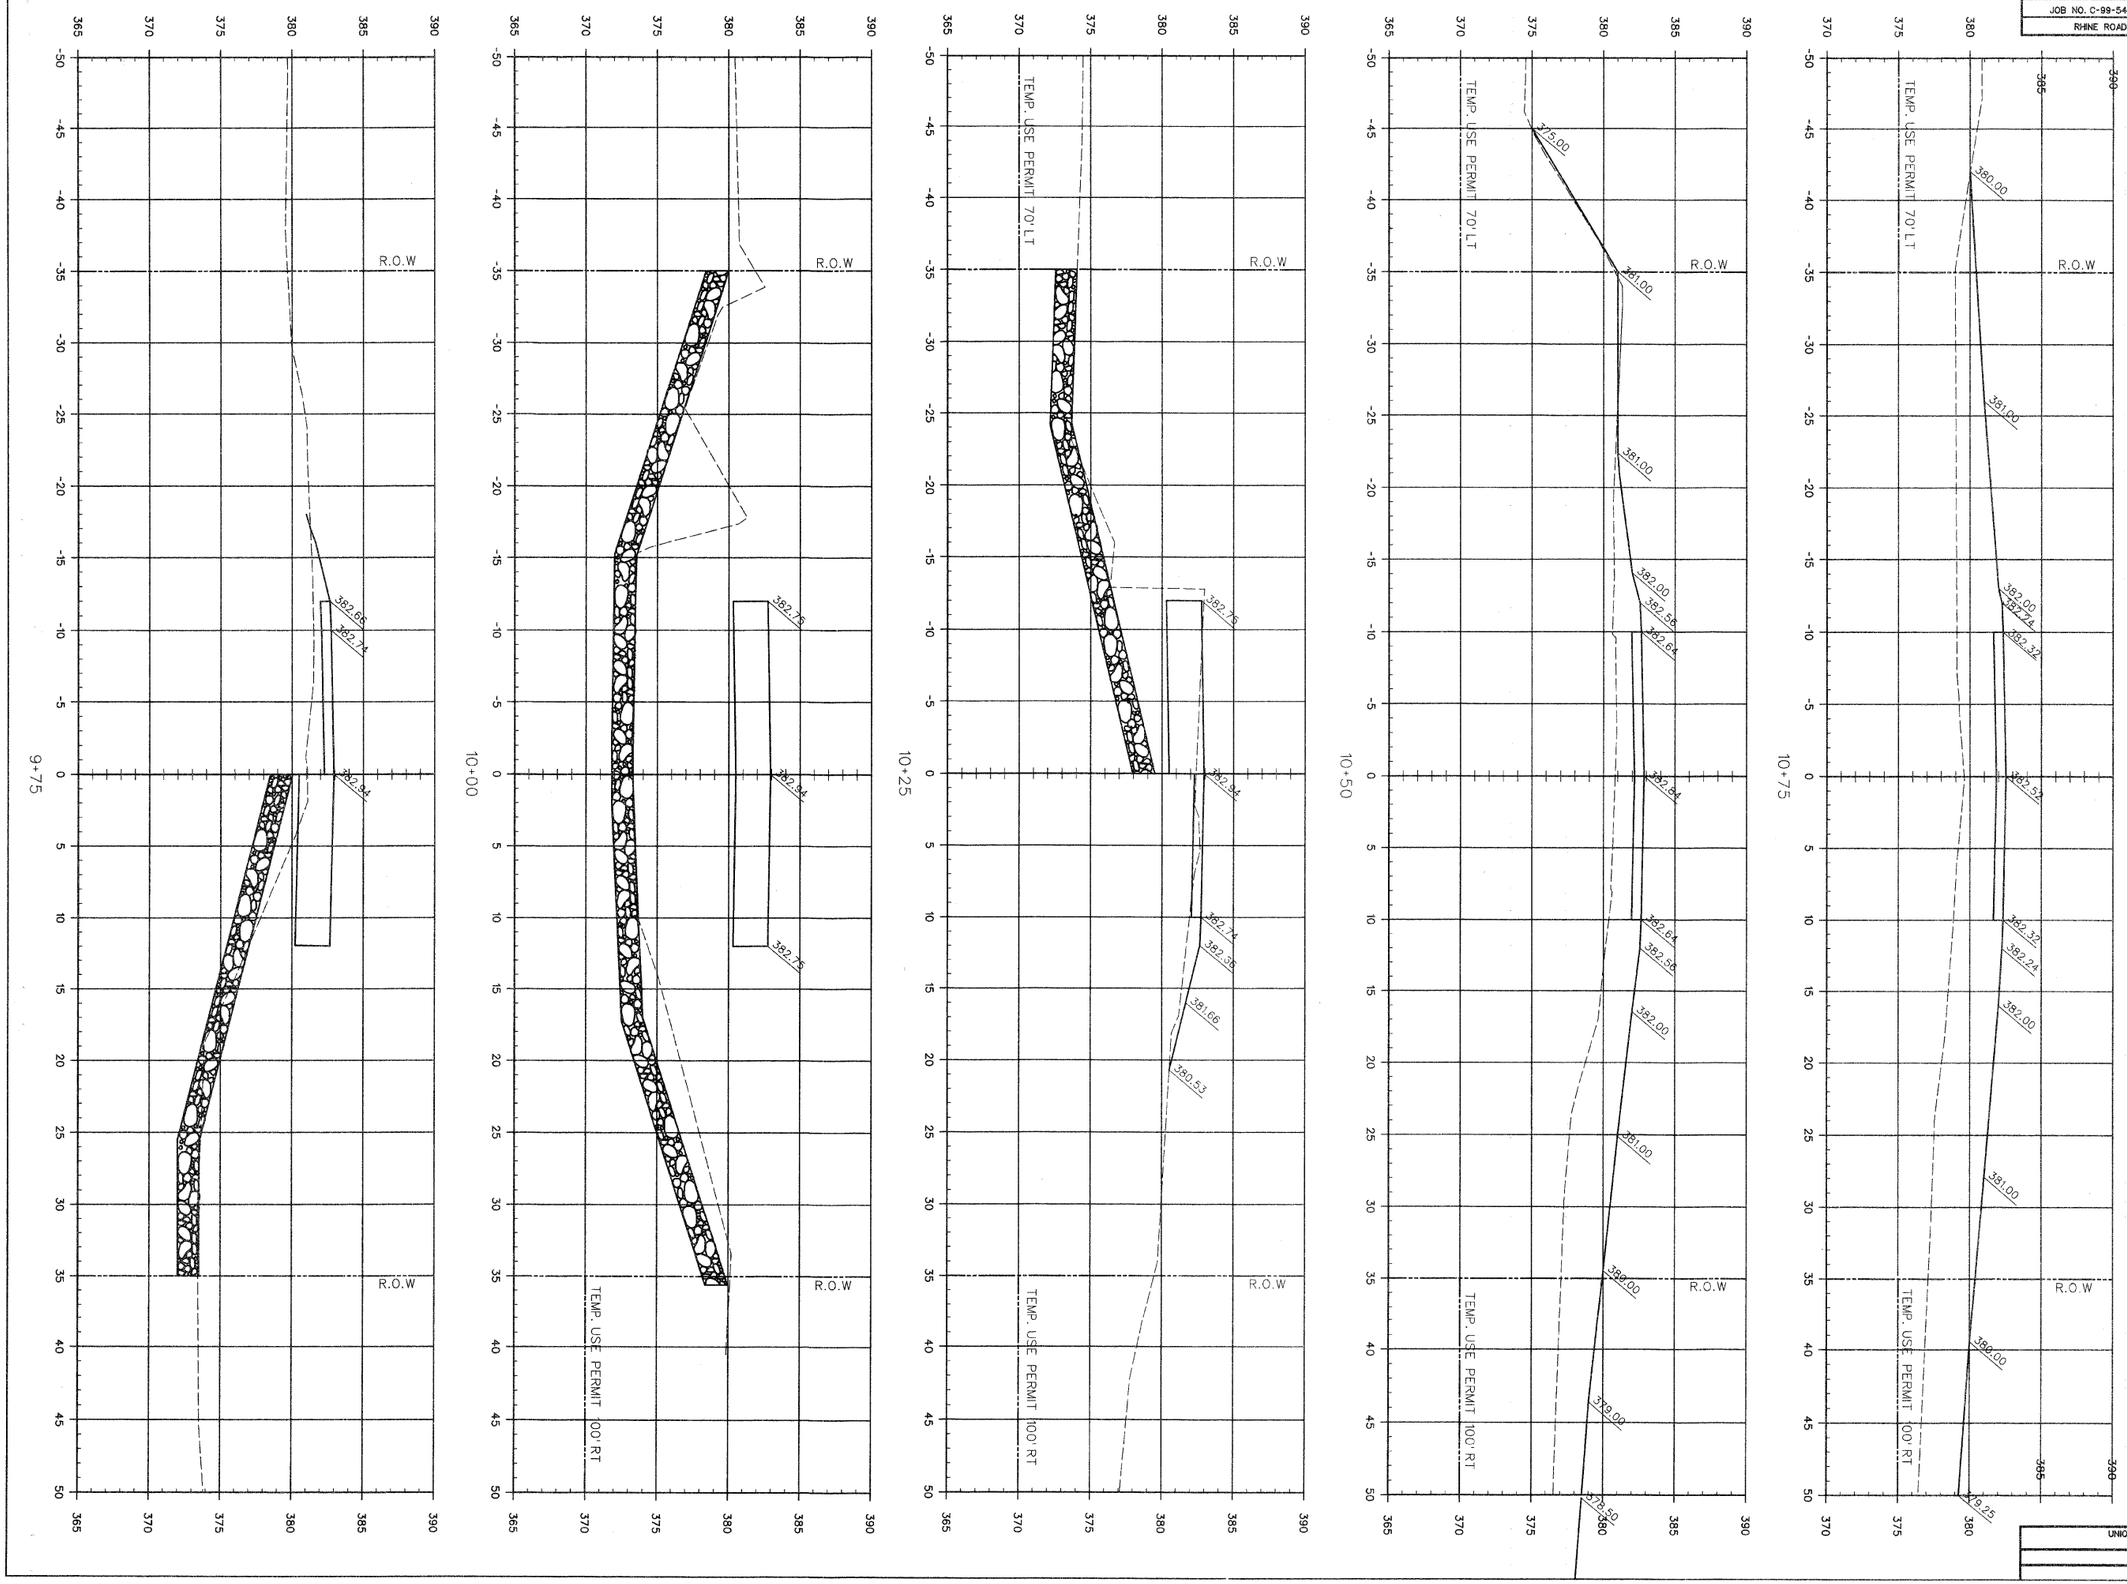

UNION COUNTY HIGHWAY DEPARTMENT
UNION COUNTY, ILLINOIS
RHINE ROAD
CROSS SECTION