ROUTE	SECTION	SHEET
43	04-00355-00-RS	37 OF 43

HARRISON AVENUE, STA 296+00-STA 303+00

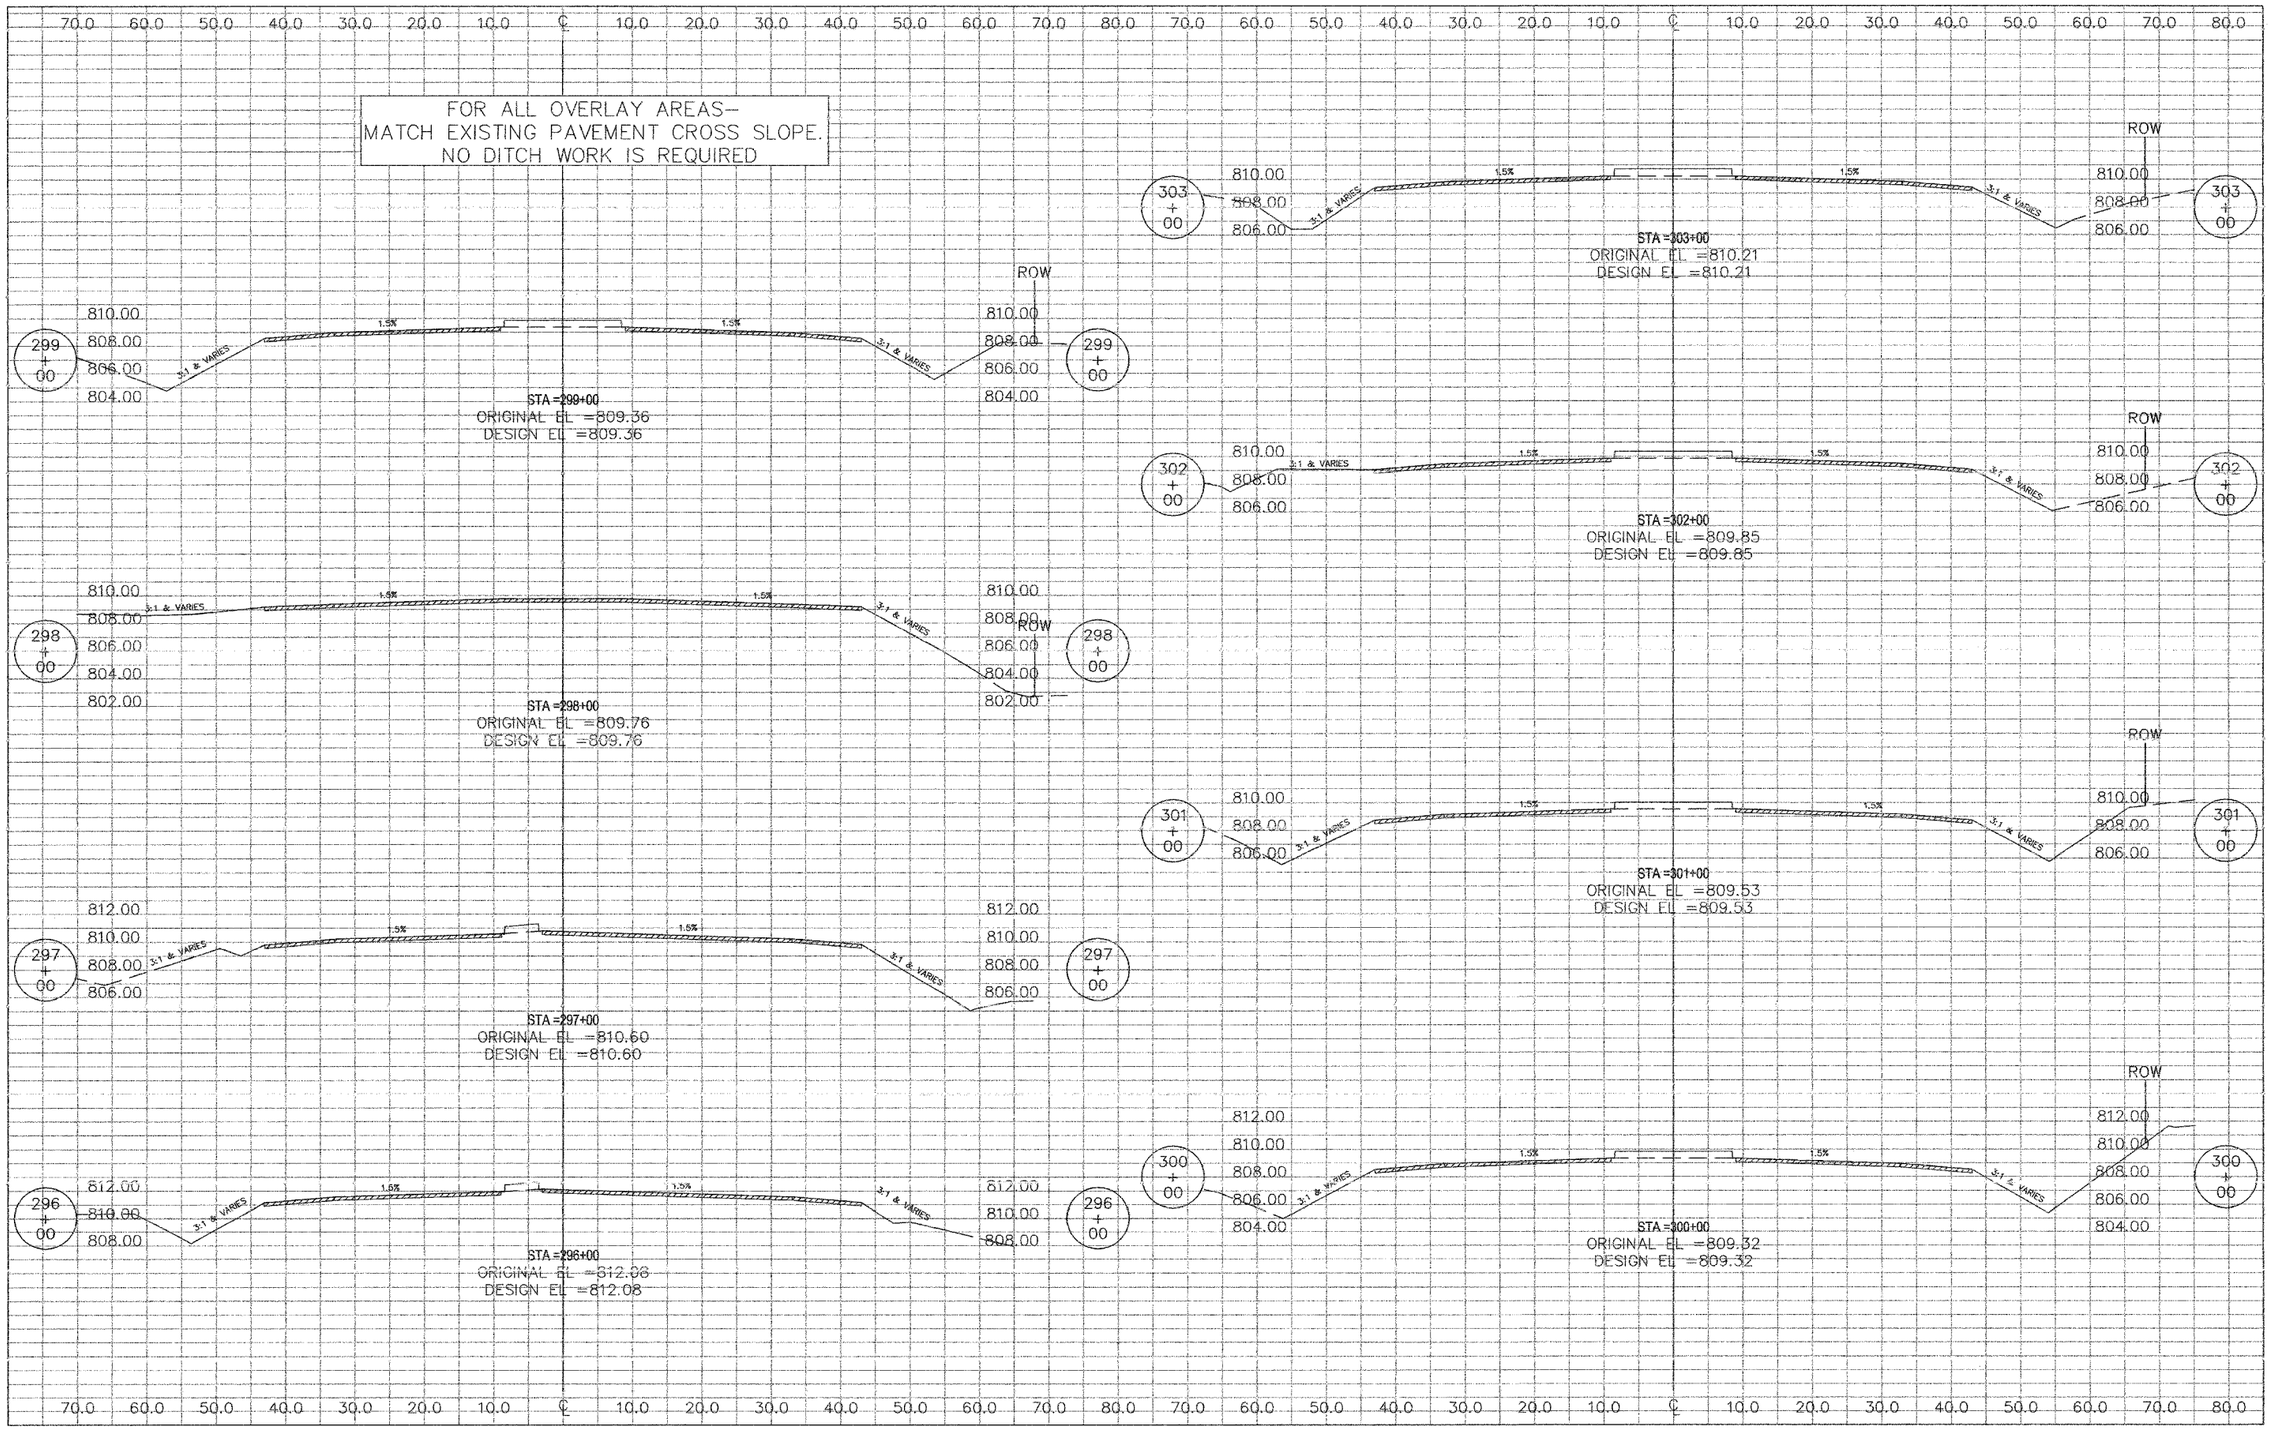

HARRISON AVENUE CROSS SECTION SHEET

F:\Lietzerg\Projects\Harrison Avenue\\0202C01.dwg, 4-9-2008 9:30:45 AM, 1:1, WCHD, A. Lietzerg