| ROUTE | SECTION | SHEET |
|---|---|---|
| 11 | 04-00355-00-RS | 42 OF 43 |

PERRYVILLE ROAD, STA 20+00 –STA 22+00

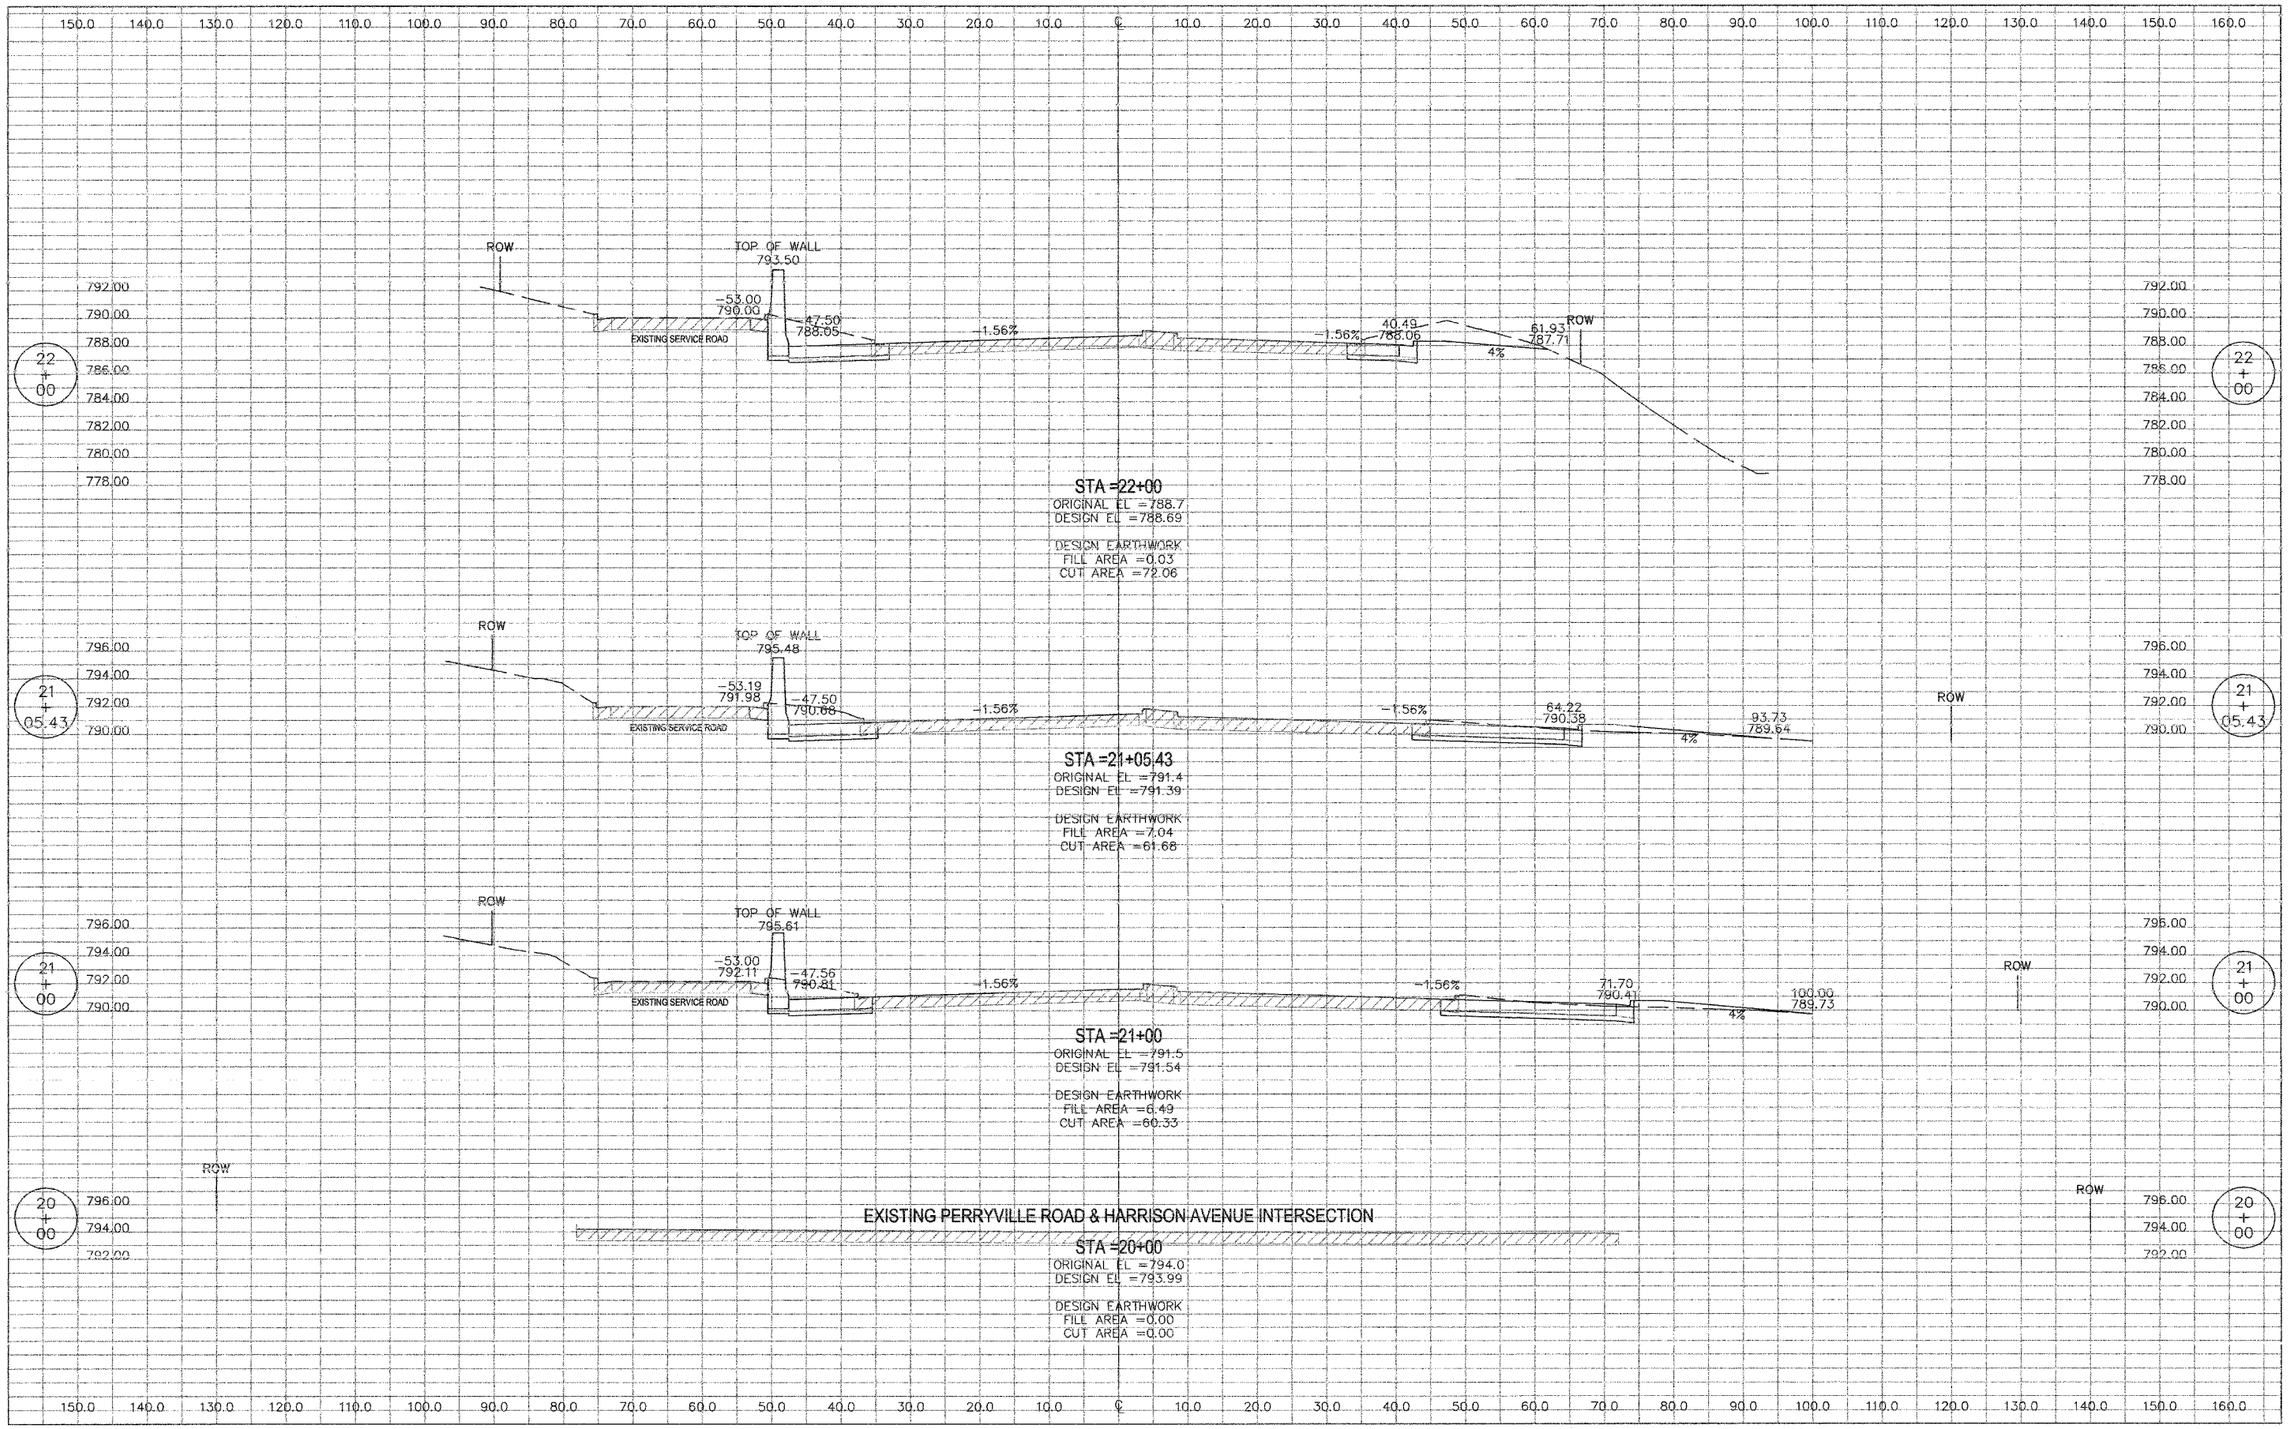


PERRYVILLE ROAD CROSS SECTIONS

F:\Library\Projects\Perryville\Harrison\v00001.dwg, 4-9-2008 9:21:10 AM, 1:1, WCHS, A_Limt.tmg