ROUTE	SECTION	SHEET
11	04-00355-00-RS	43 OF 43

PERRYVILLE ROAD, STA 22+22.57 -STA 24+41.82

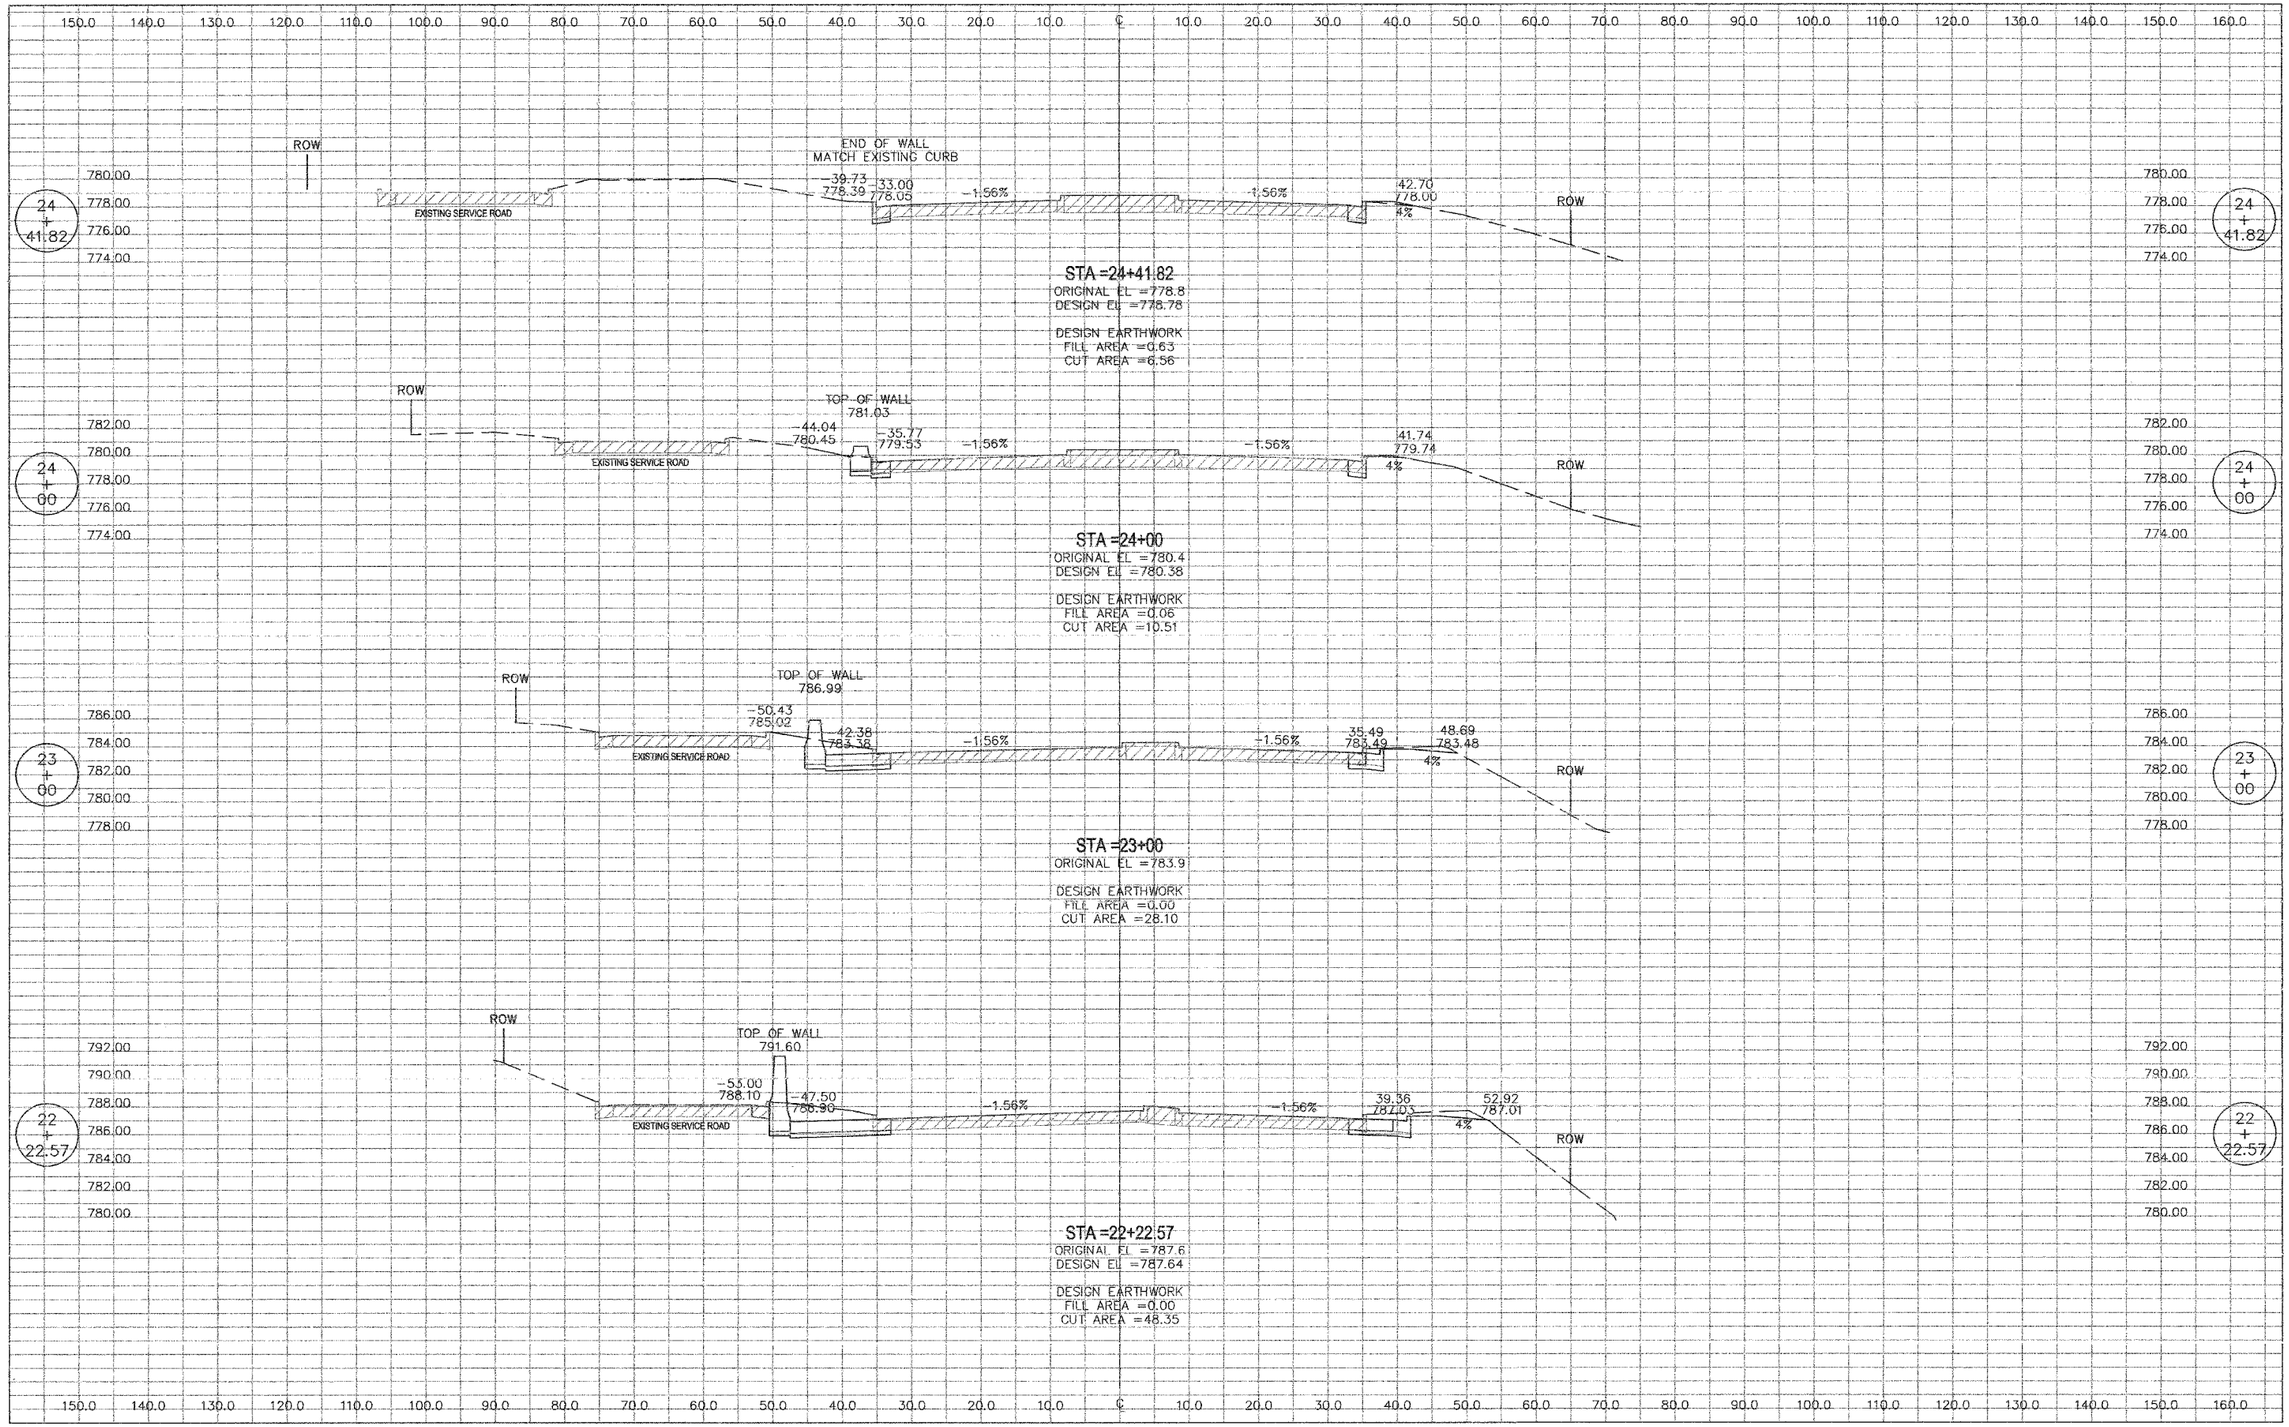

PERRYVILLE ROAD CROSS SECTIONS

F:\Library\Projects\Perryville@Harrison\n0020201.dgn, 4-9-2008 9:21:15 AM, 1:1, WCHD, A Lim.erg